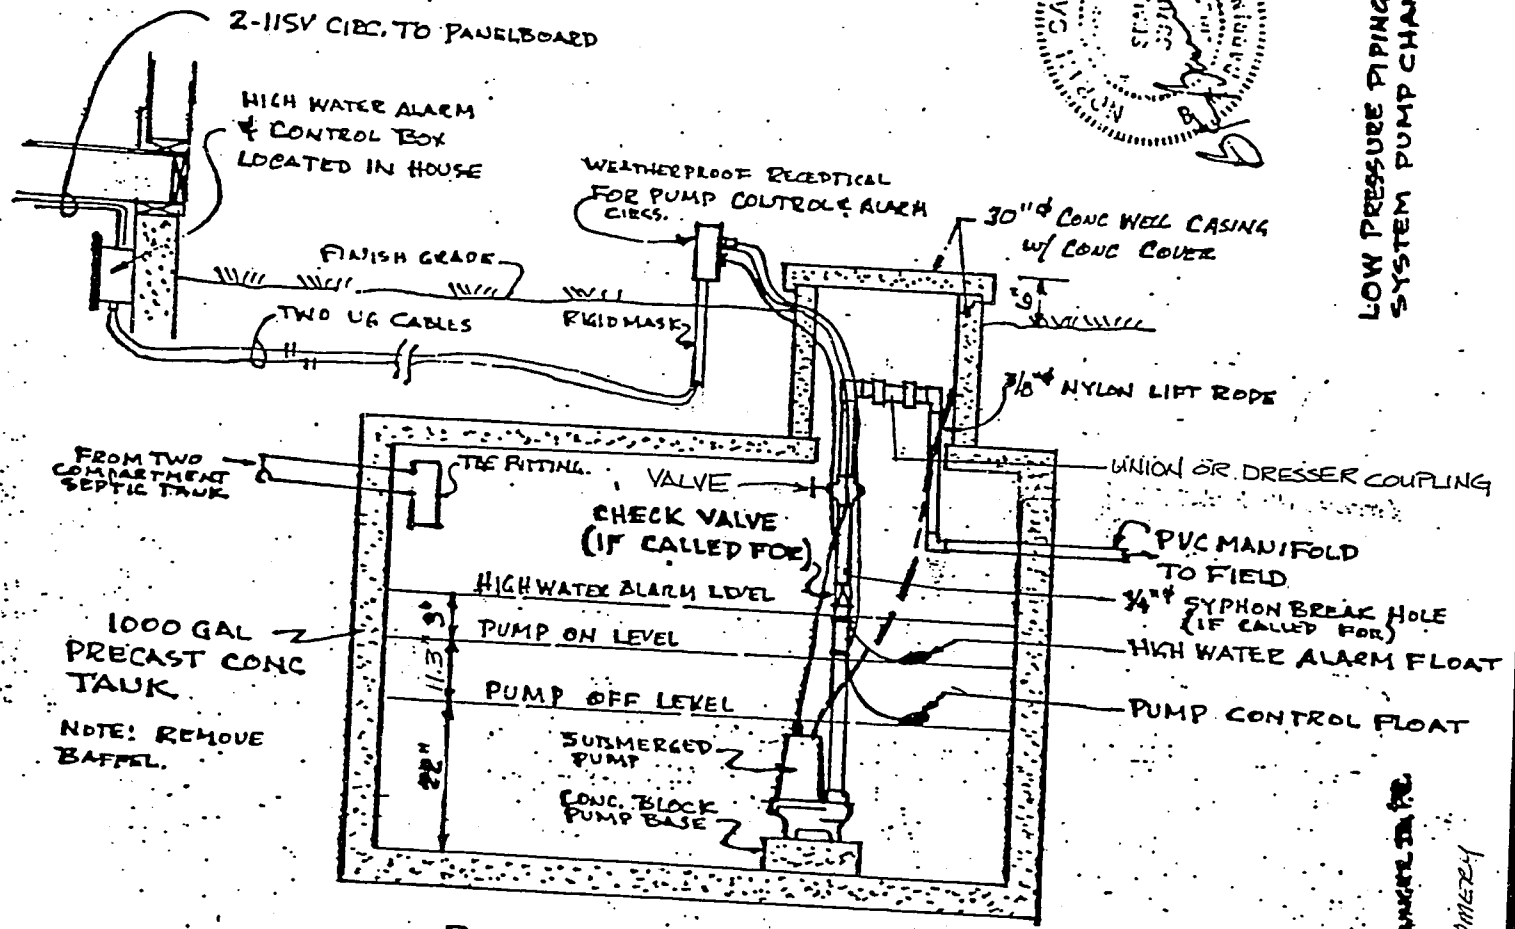


PUMPING CHAMBER DIAGRAM

NO SCALE

LOW PRESSURE PIPING SYSTEM PUMP CHAMBER

DRAWN BY: T.K. BARNHILL JR.

MONTGOMERY