
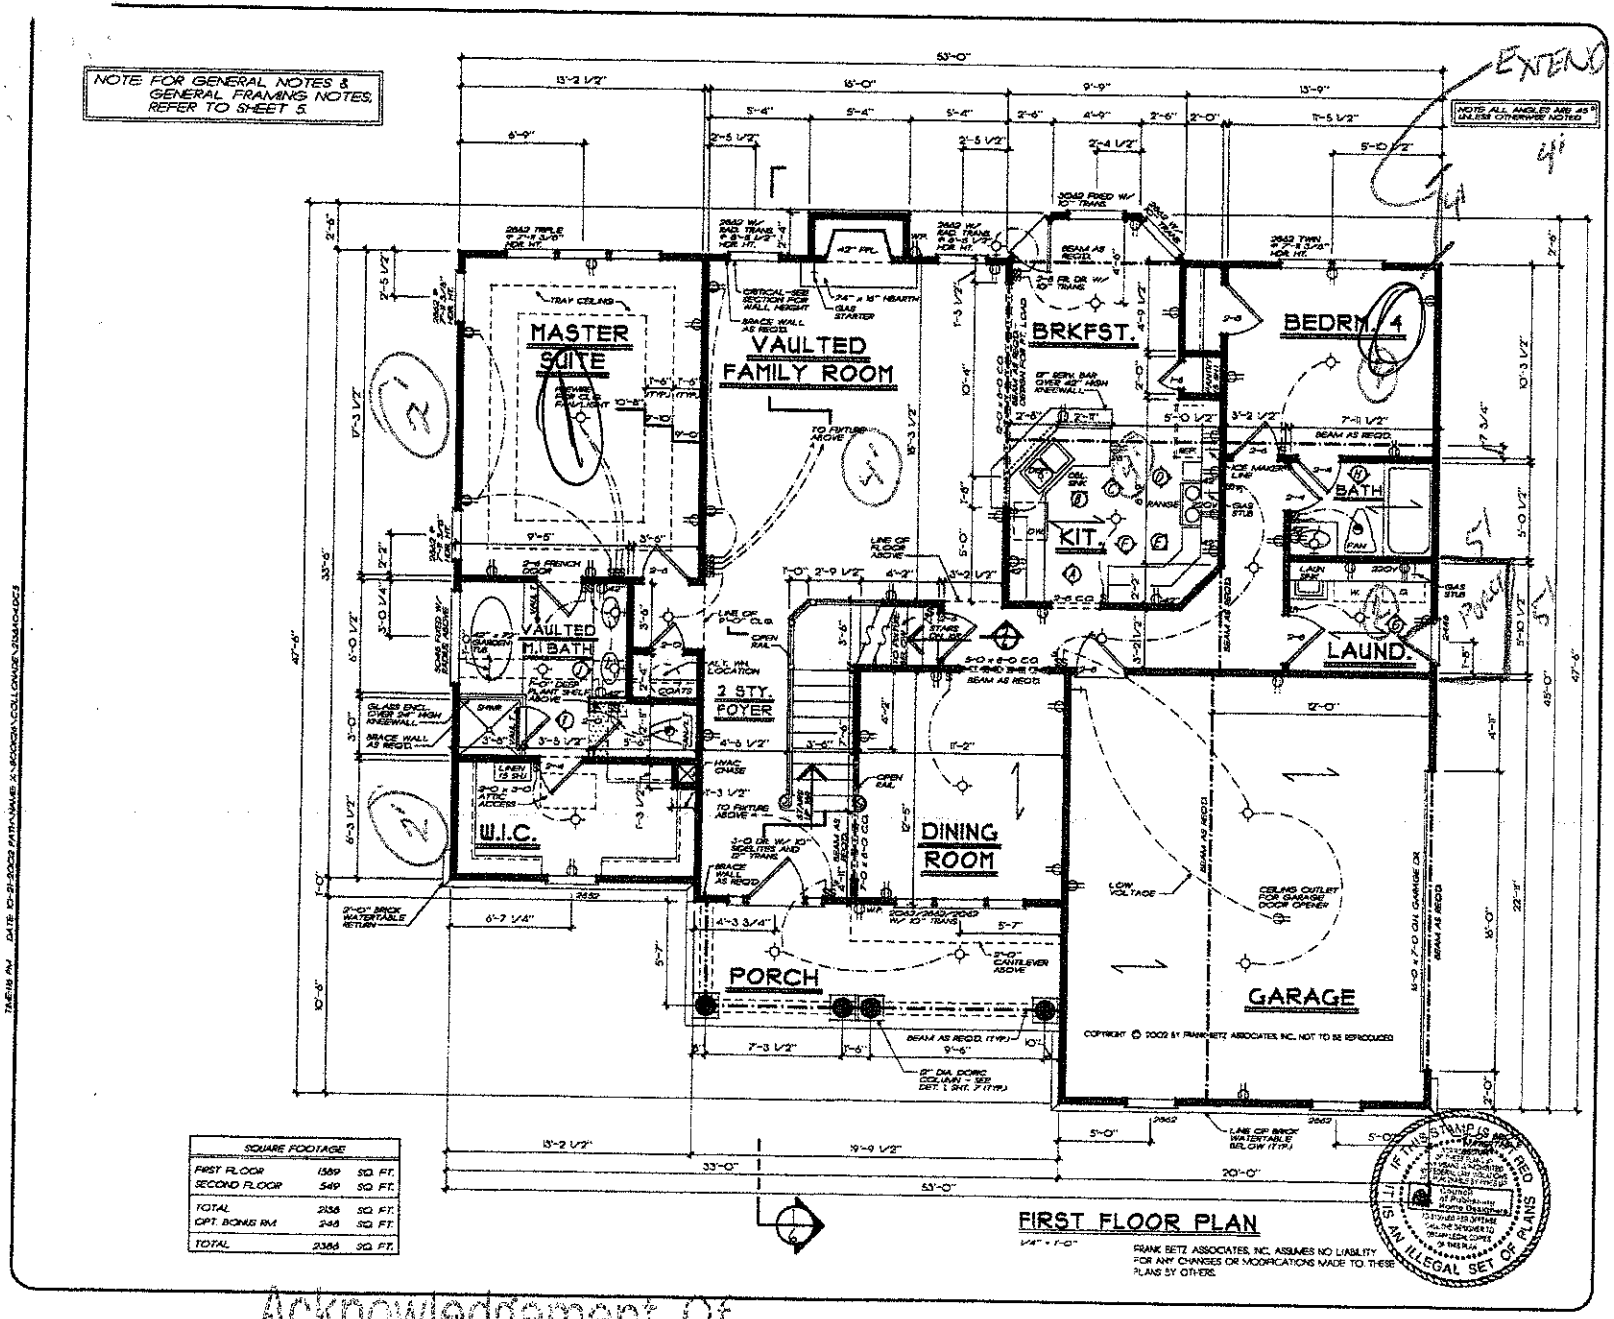


Acknowledgement Of
Plans Submittal ONLY!

Approved by Builders House

Date 9/23/07

Date

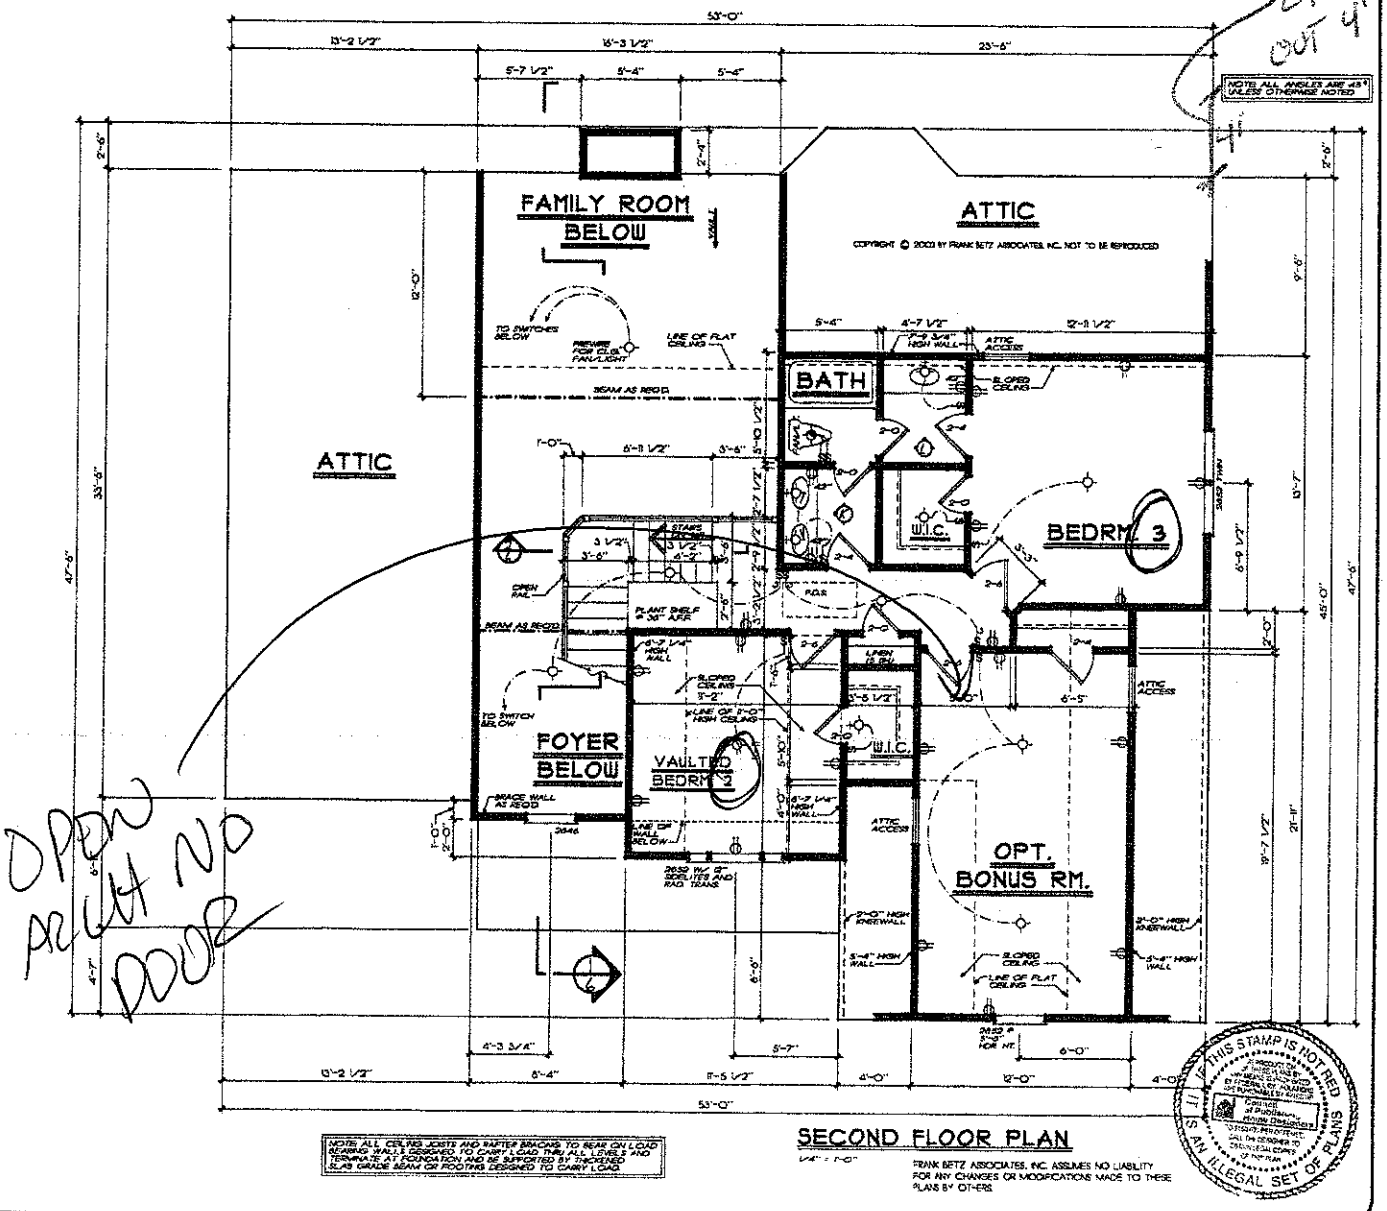

NOTE: ALL CEILING JOISTS AND RAFTER BRACING TO BEAR ON LOAD BEARING WALLS DESIGNED TO CARRY LOAD TO ALL LEVELS AND TERMINATE AT FOUNDATION AND BE SUPPORTED BY ENGINEERED SLAB GRADE BEAM OR FOOTING DESIGNED TO CARRY LOAD.

SECOND FLOOR PLAN

1/4" = 1'-0"

FRANK BETZ ASSOCIATES, INC. ASSUMES NO LIABILITY FOR ANY CHANGES OR MODIFICATIONS MADE TO THESE PLANS BY OTHERS.

IF THIS STAMP IS NOT RED IT IS AN ILLEGAL SET OF PLANS

HOME PLANS

SECOND FLOOR PLAN

THE COLONNADE

FBA

FRANK BETZ ASSOCIATES, INC.

BY: FLO CK: KKW

DATE: 4-30-2002

SHEET 5 OF 7

TIME:4:47 PM DATE:10-21-2002 PATH:NAME:X:\BG02\A\COLONADE\A5A02.DGS