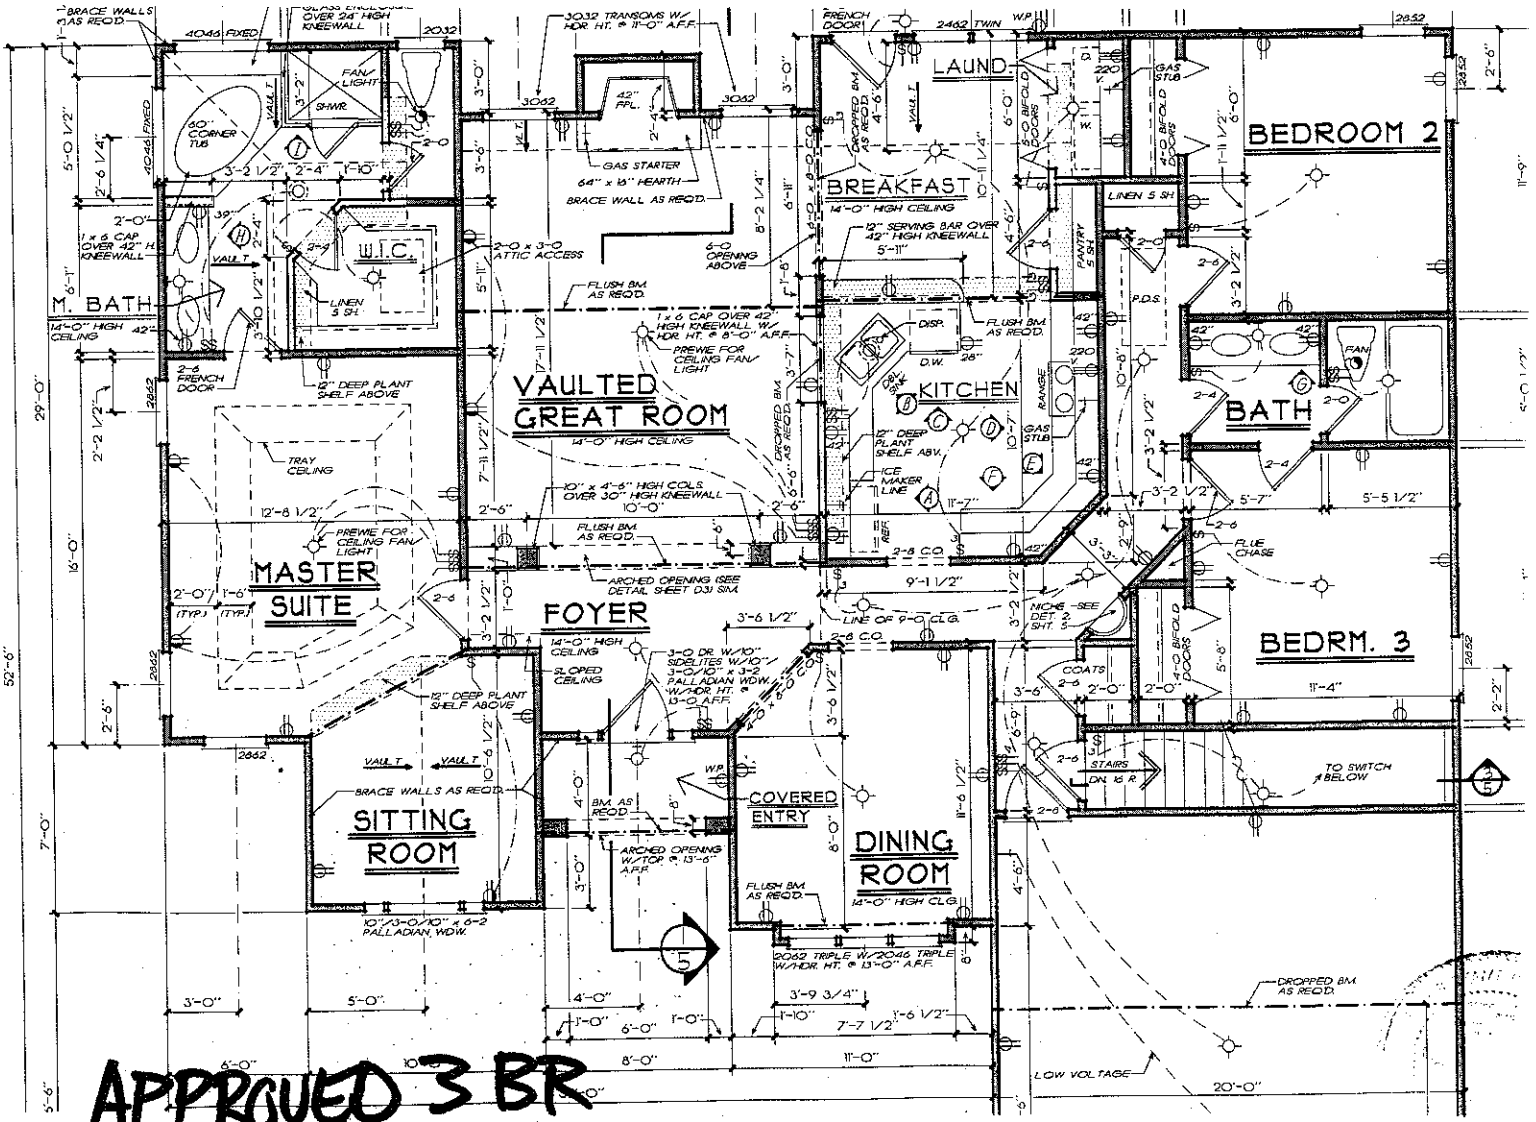



APPROVED 3 BR

Acknowledgement Of

Plans Submittal ONLY!

Patrick Hunt Date 5-15-07

[illegible] Date [illegible]

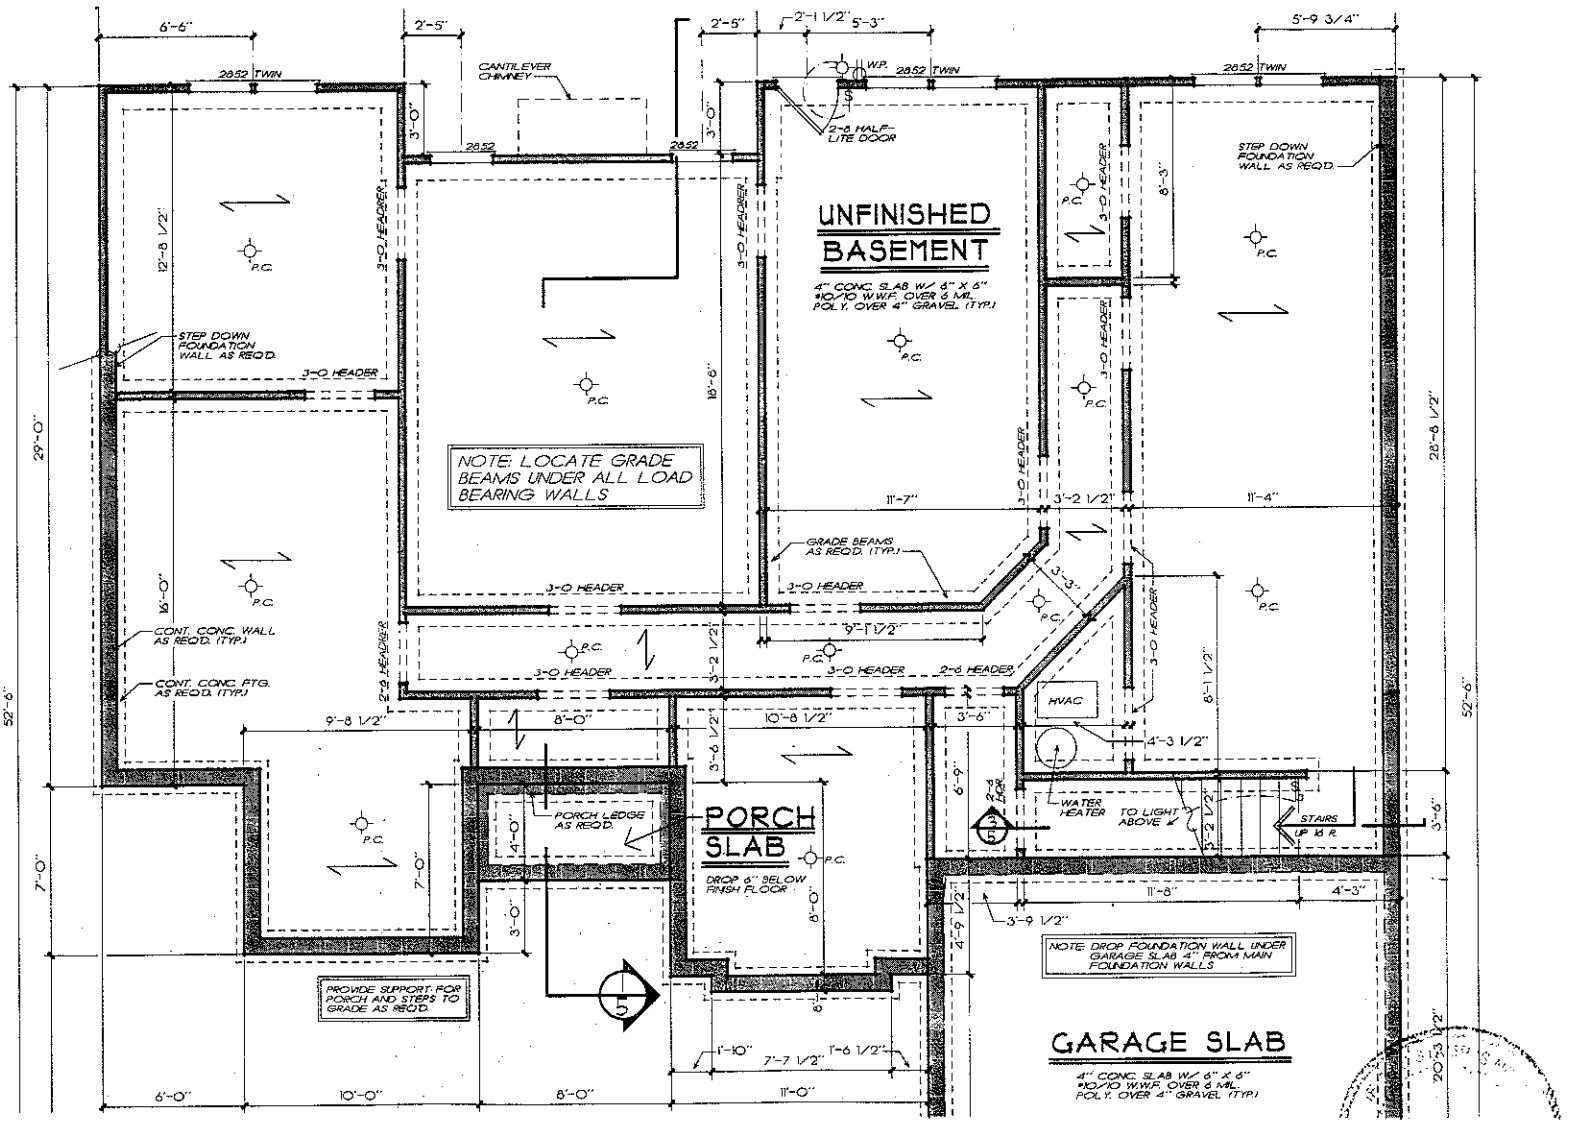

Acknowledgement Of Plans Submittal ONLY!

walls + floor

Plans Submitted Date 5-15-03

Date 5-15-03