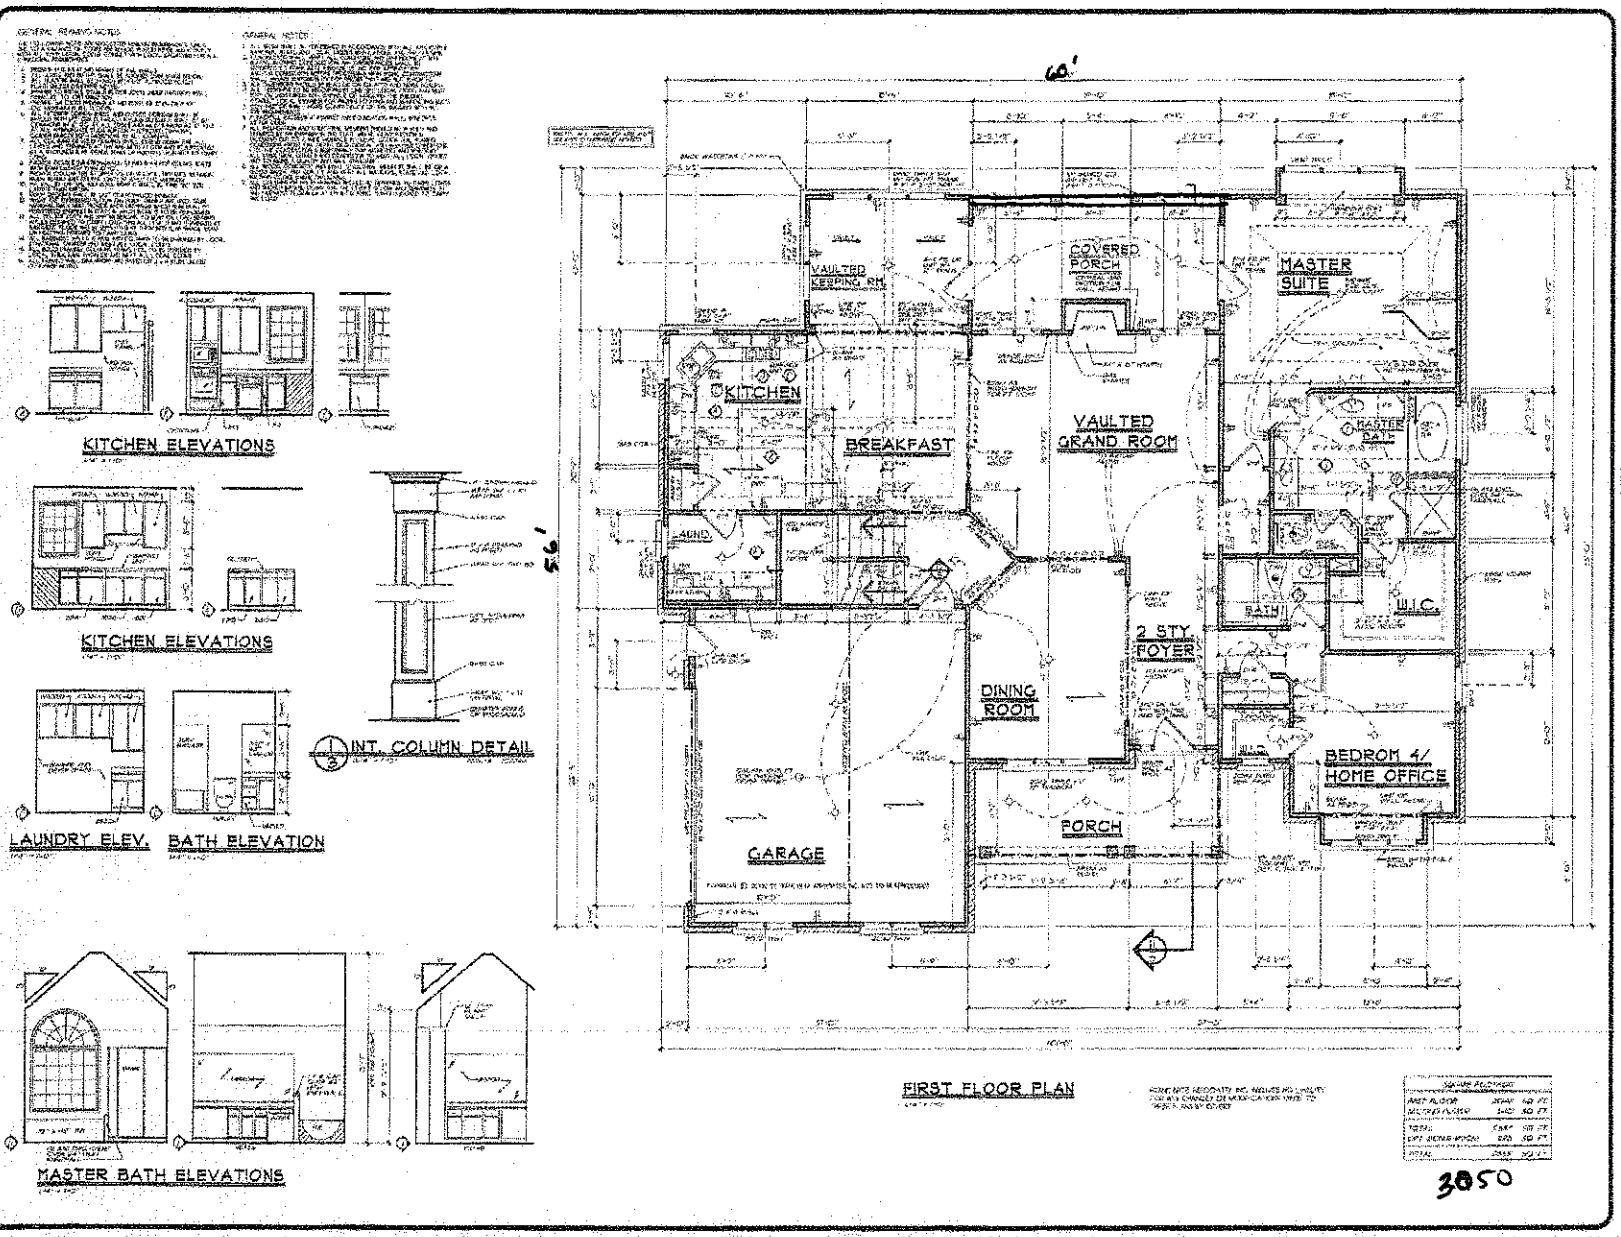


HOME PLANS

FIRST FLOOR PLAN/CAB. ELEVS.

THE GREYTHORNE

FBA

FRANK BETZ ASSOCIATES, INC.

3

3/4/08 AM G:\JOBS\SPECS\MASTER\MASTER ELEVATIONS\GREYTHORNE

BATH ELEV.
BEDROOM 3
GRAND ROOM BELOW
FOYER BELOW
BEDROOM 2
OPT. BONUS ROOM
SECOND FLOOR PLAN
REMOVE & MAKE CASED OPENING
Acknowledgement Of Plans Submitted ONLY
Date
Date 3/13
HOMES
SECOND FLOOR PLAN
THE GREYTHORNE
FBA
FRANK BETZ ASSOCIATES, INC.
4