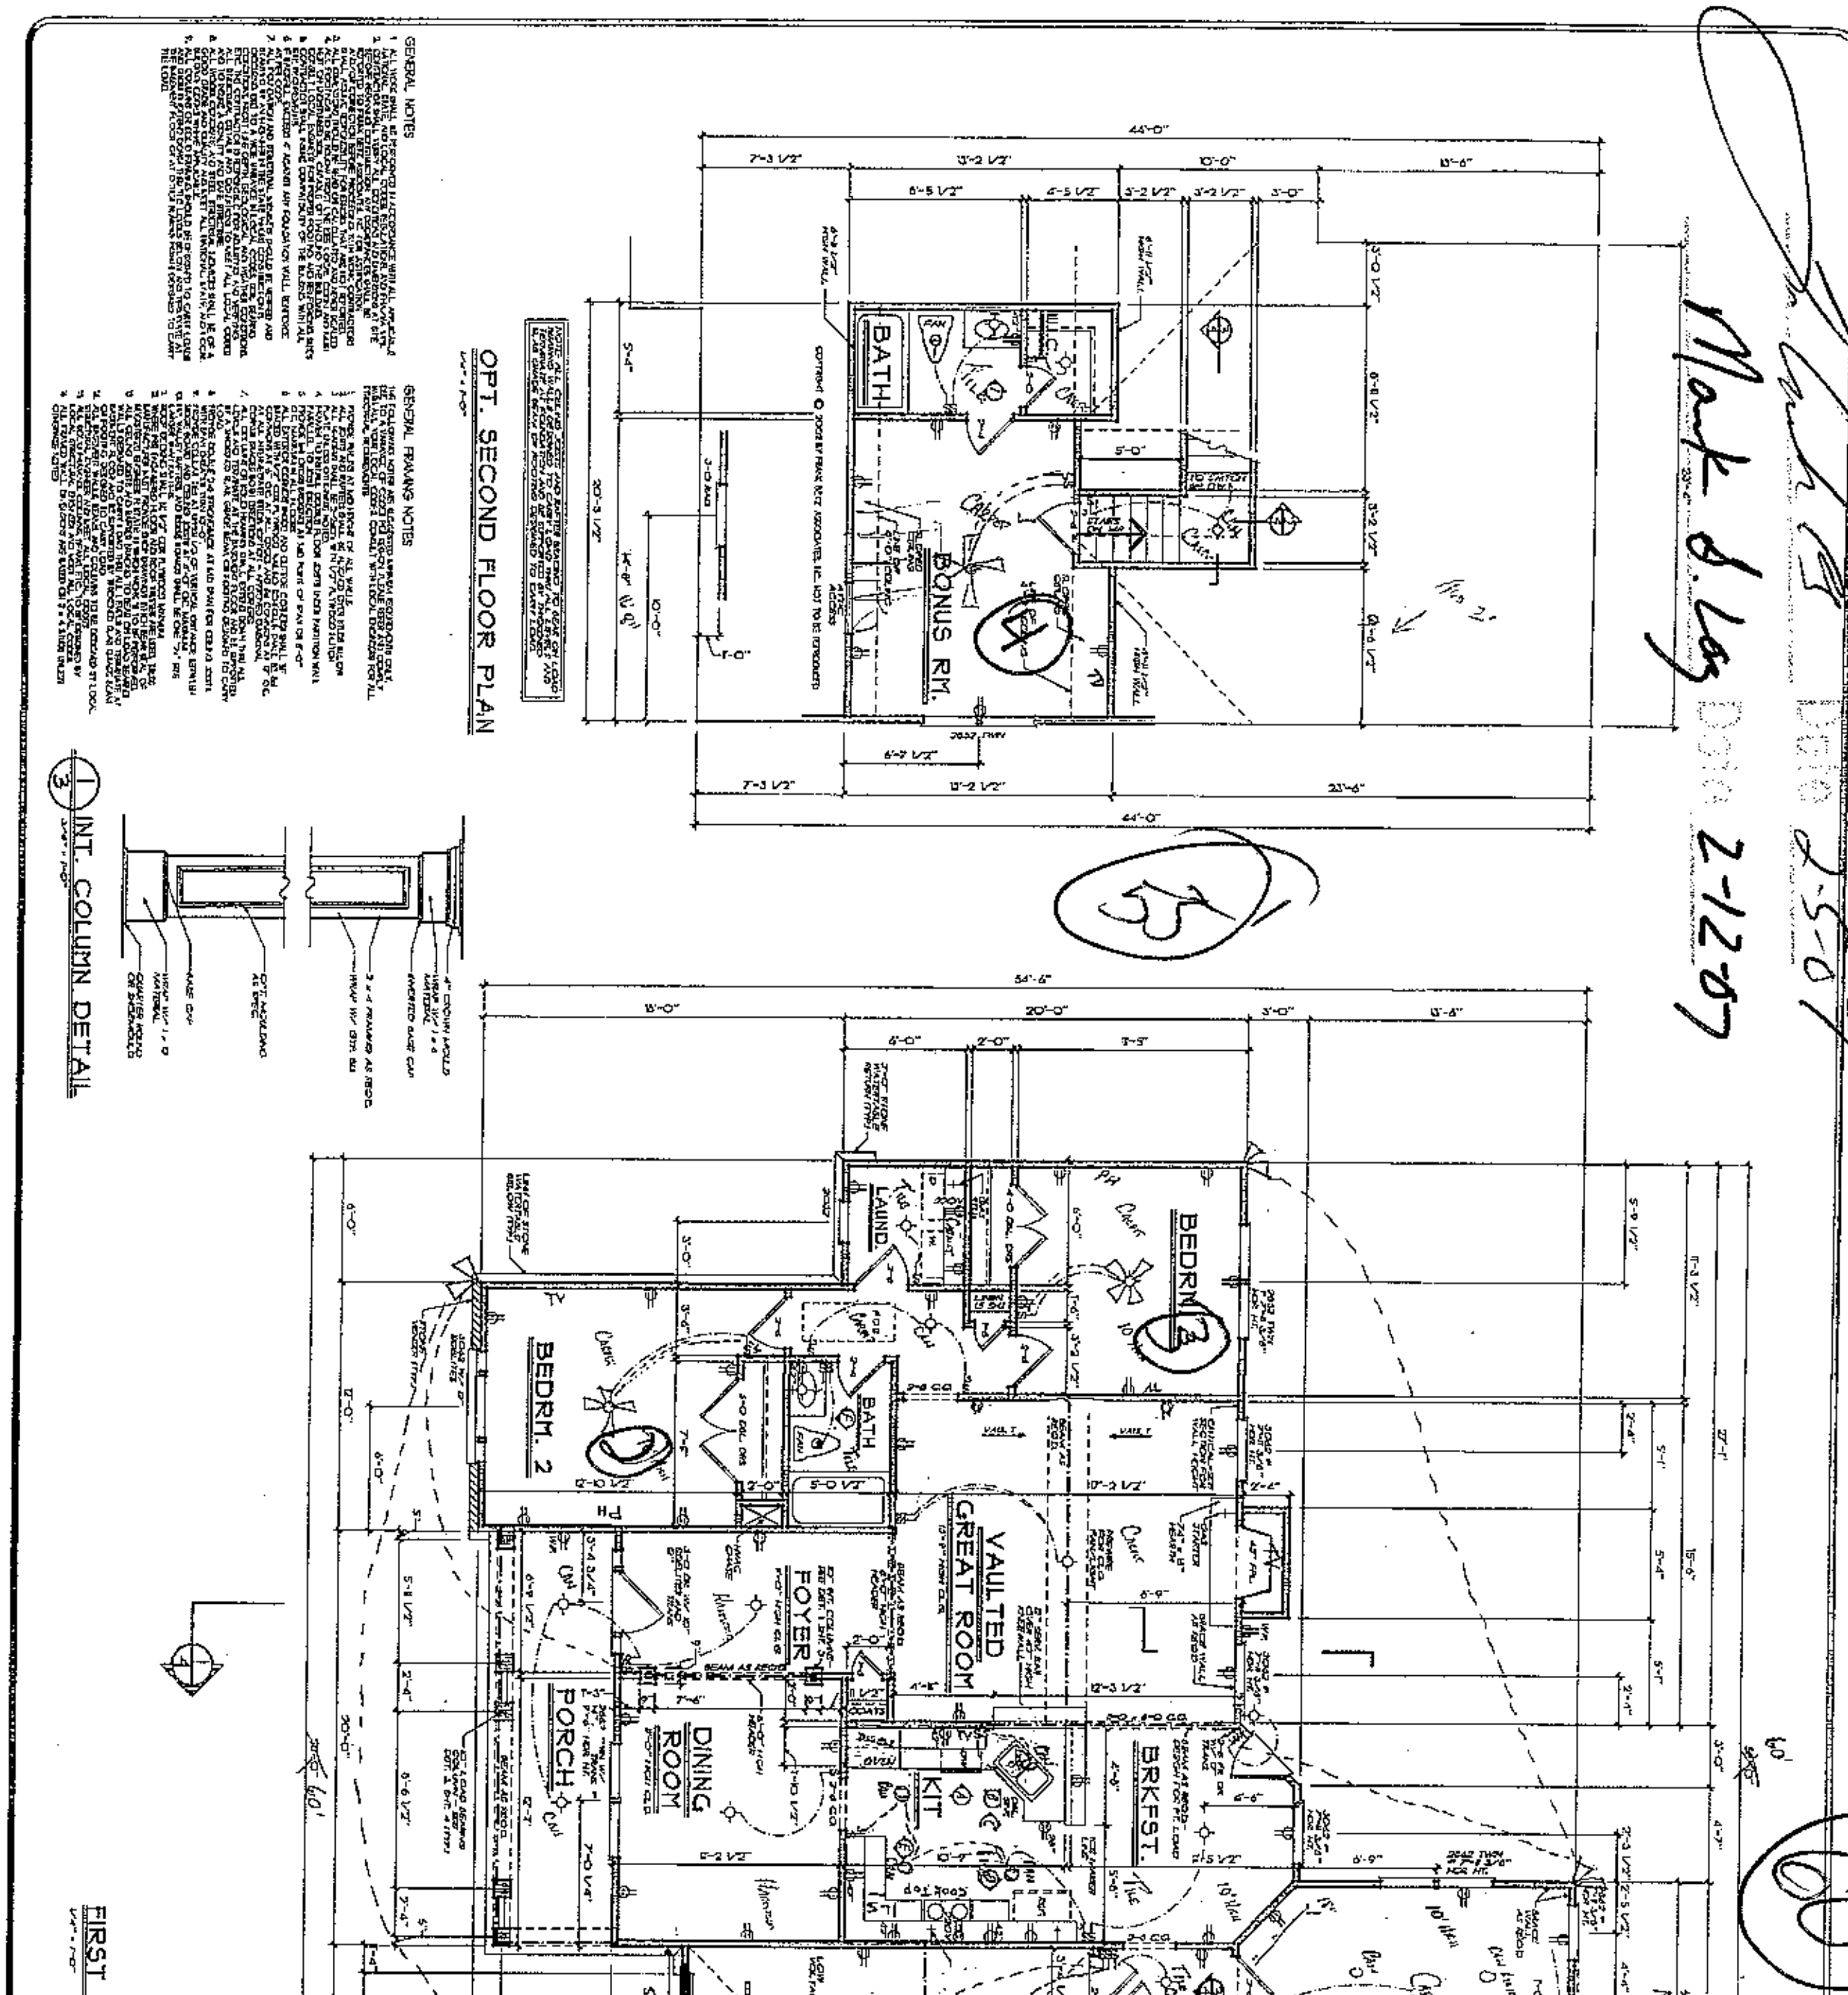


FLOOR PLANS / DETAIL

THE SOUTHLAND HILLS

FBA

FRANK BETZ ASSOCIATES, INC.
2401 LAKE PARK DRIVE/SUITE 250
SMYRNA, GEORGIA 30080
770/431-0088
www.frankbetz.com

HOMEPLANS

SHEET: 3 OF 1

DATE:

BY: CK: