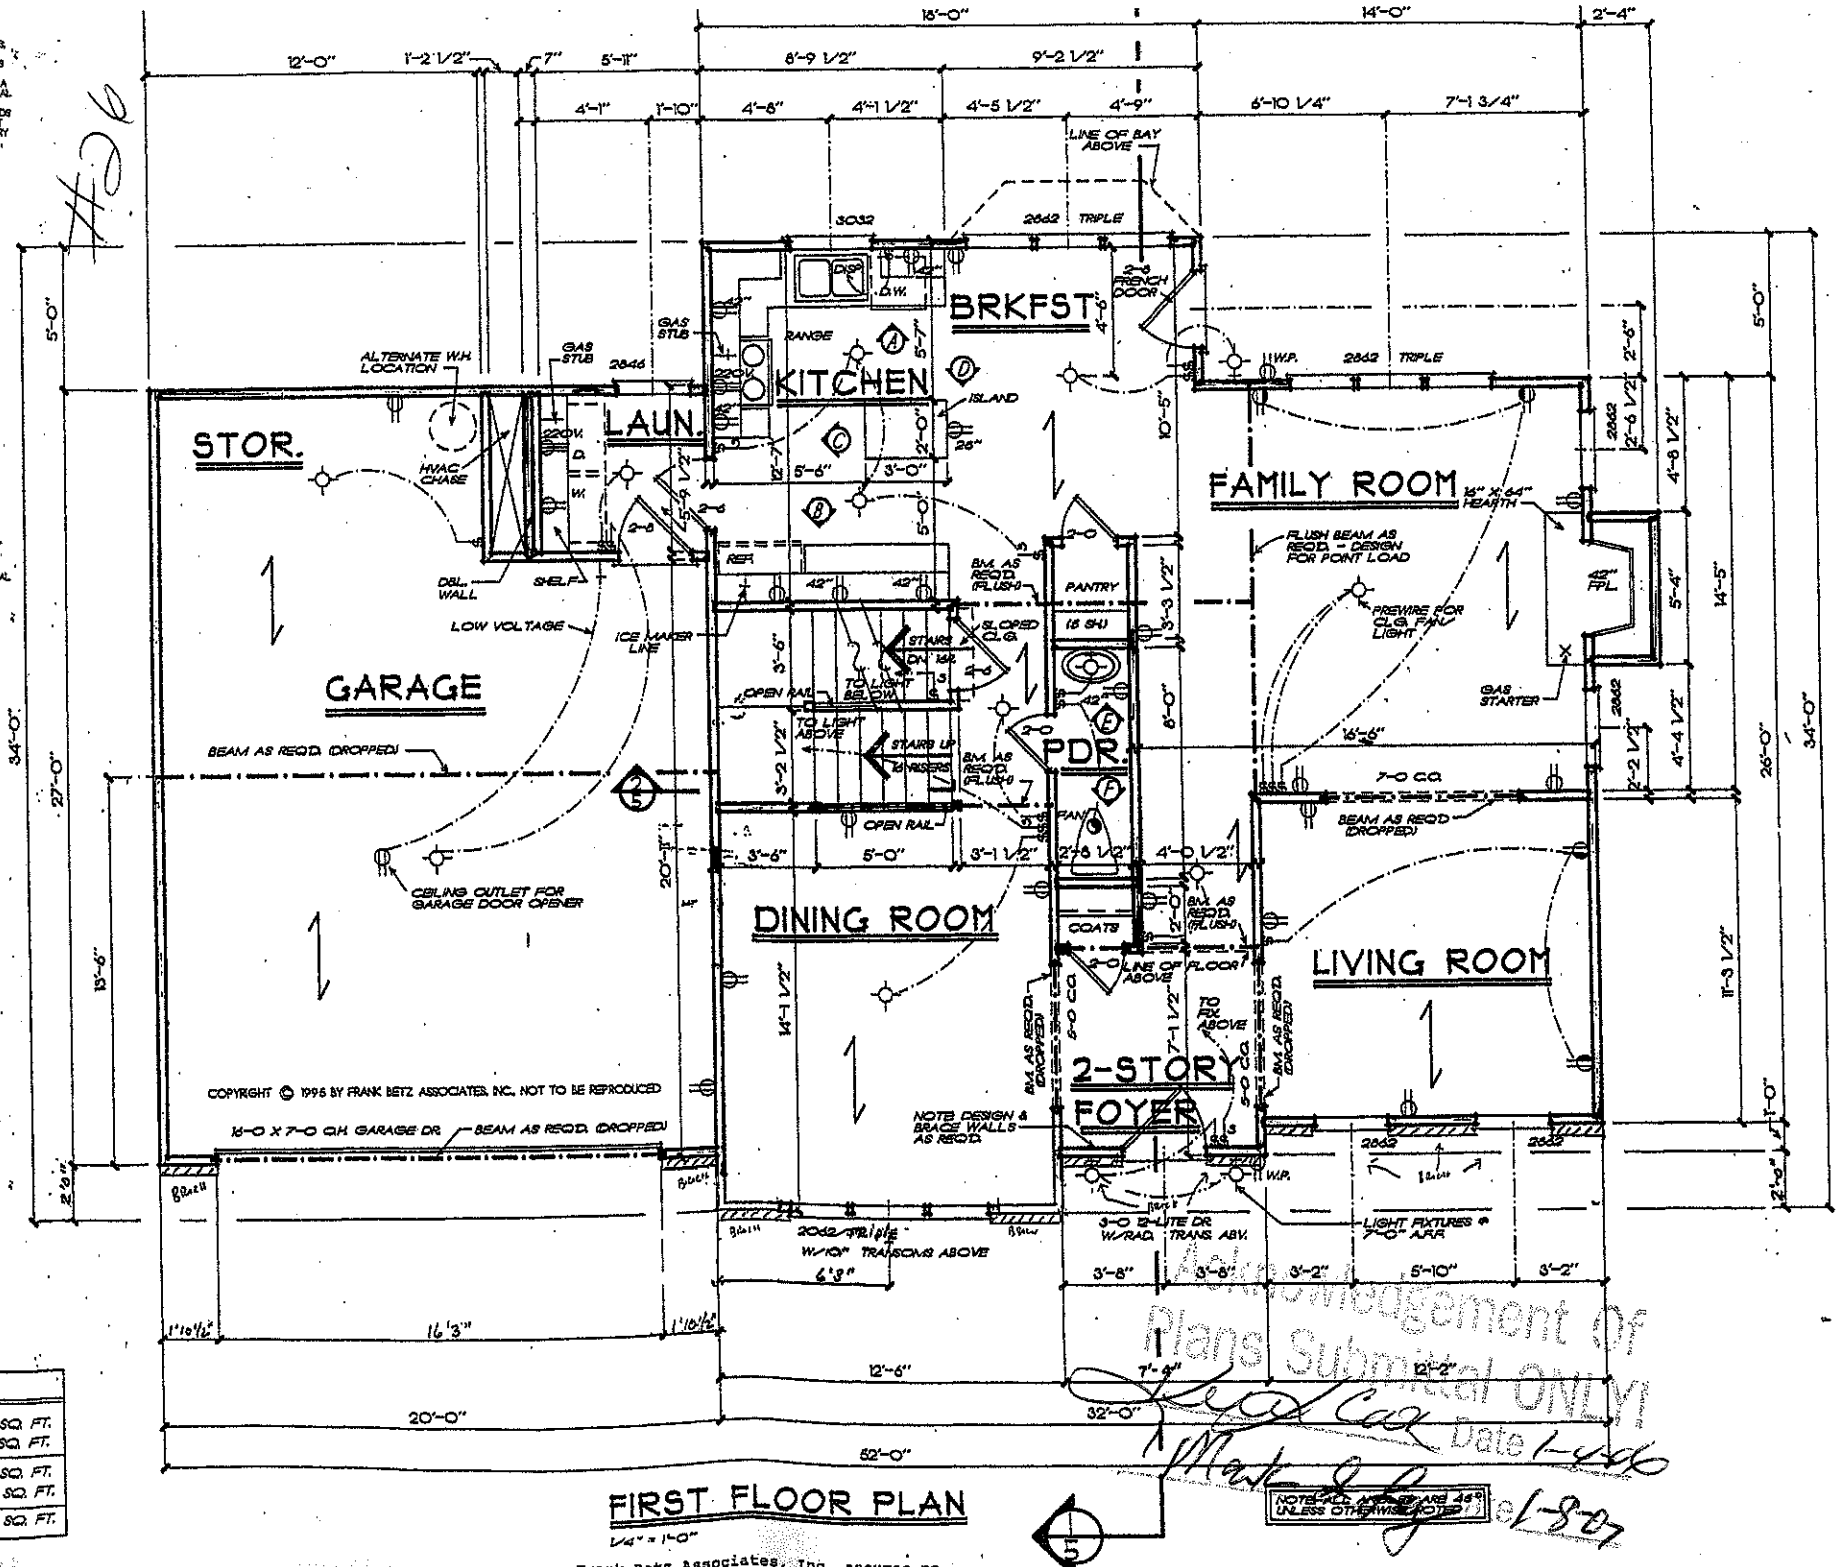



FOOTAGE	
OR	1002 SQ. FT.
	898 SQ. FT.
	1900 SQ. FT.
	1,301 SQ. FT.
	2201 SQ. FT.

Frank Betz Associates, Inc. assumes no liability for any changes or modifications

Acknowledgement of Plans Submittal ONLY

Date 1-4-96

Date 1-8-97

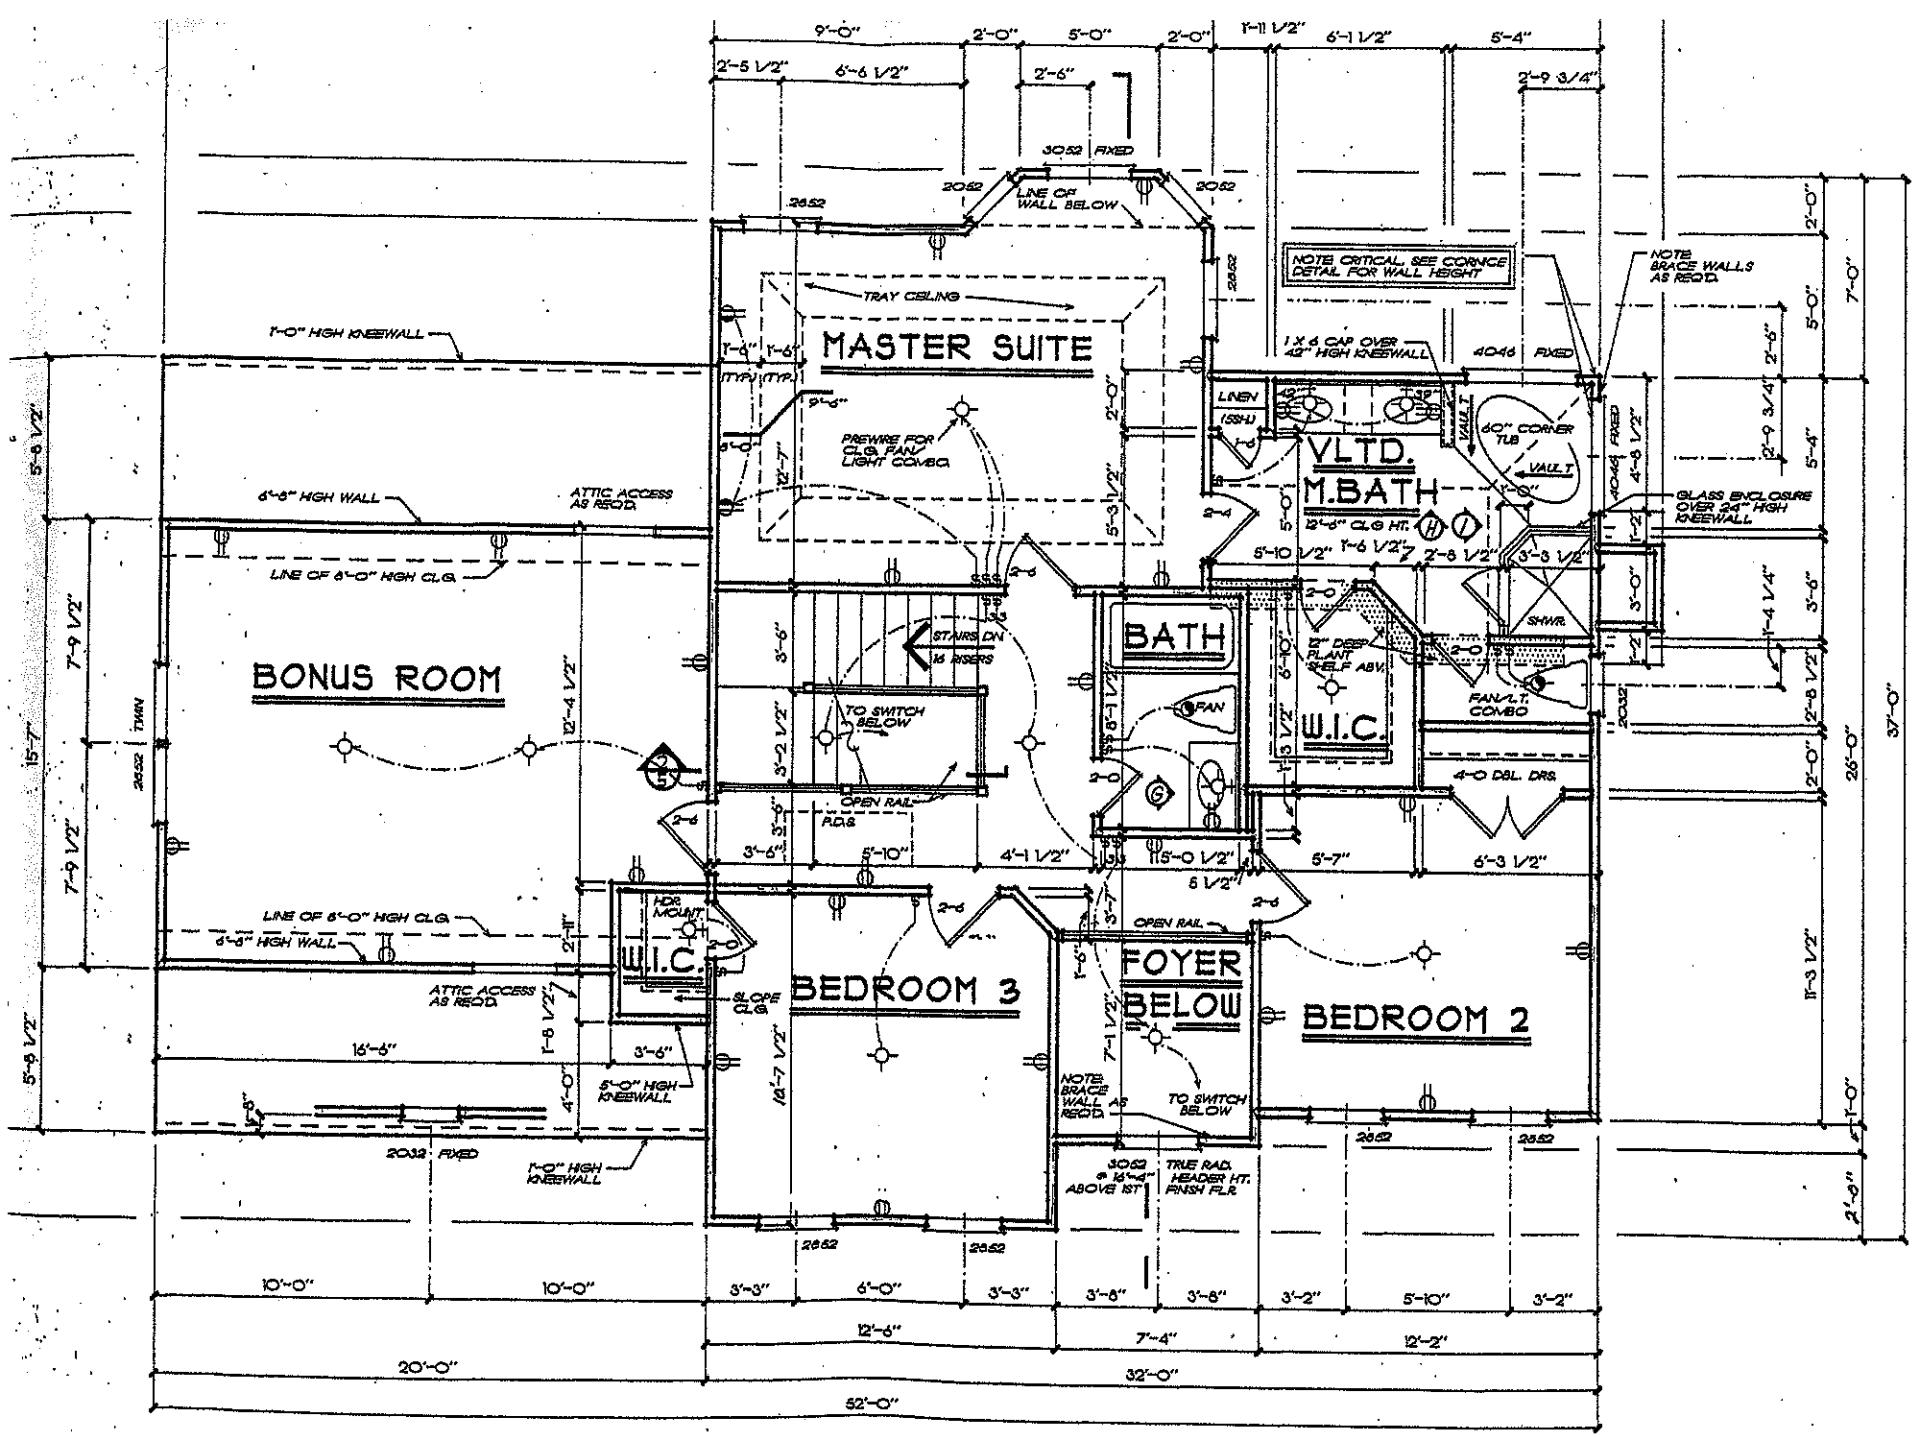

CEILING JOISTS AND RAFTER BRACING TO BEAR ON LOAD WALLS DESIGNED TO CARRY LOAD THRU ALL LEVELS AND TO FOUNDATION AND BE SUPPORTED BY THICKENED SLAB BEAM OR FOOTING DESIGNED TO CARRY LOAD.

SECOND FLOOR PLAN

1/4" = 1'-0"

NOTE ALL ANGLES ARE 45° UNLESS OTHERWISE NOTED

FRANK BETZ ASSOCIATES, INC. ASSUMES NO LIABILITY FOR ANY CHANGES OR MODIFICATIONS MADE TO THESE PLANS BY OTHERS.

DATE

HOMEPLANS

SECOND FLOOR PLAN

FBA

BY

DATE 2-2

SHEET