
PRESSURE MANIFOLD DESIGN

ATTACHMENT TO P.D.# 072-0598

TAX MAP # 4730-48-6343

MEADOW GLEN I # 12

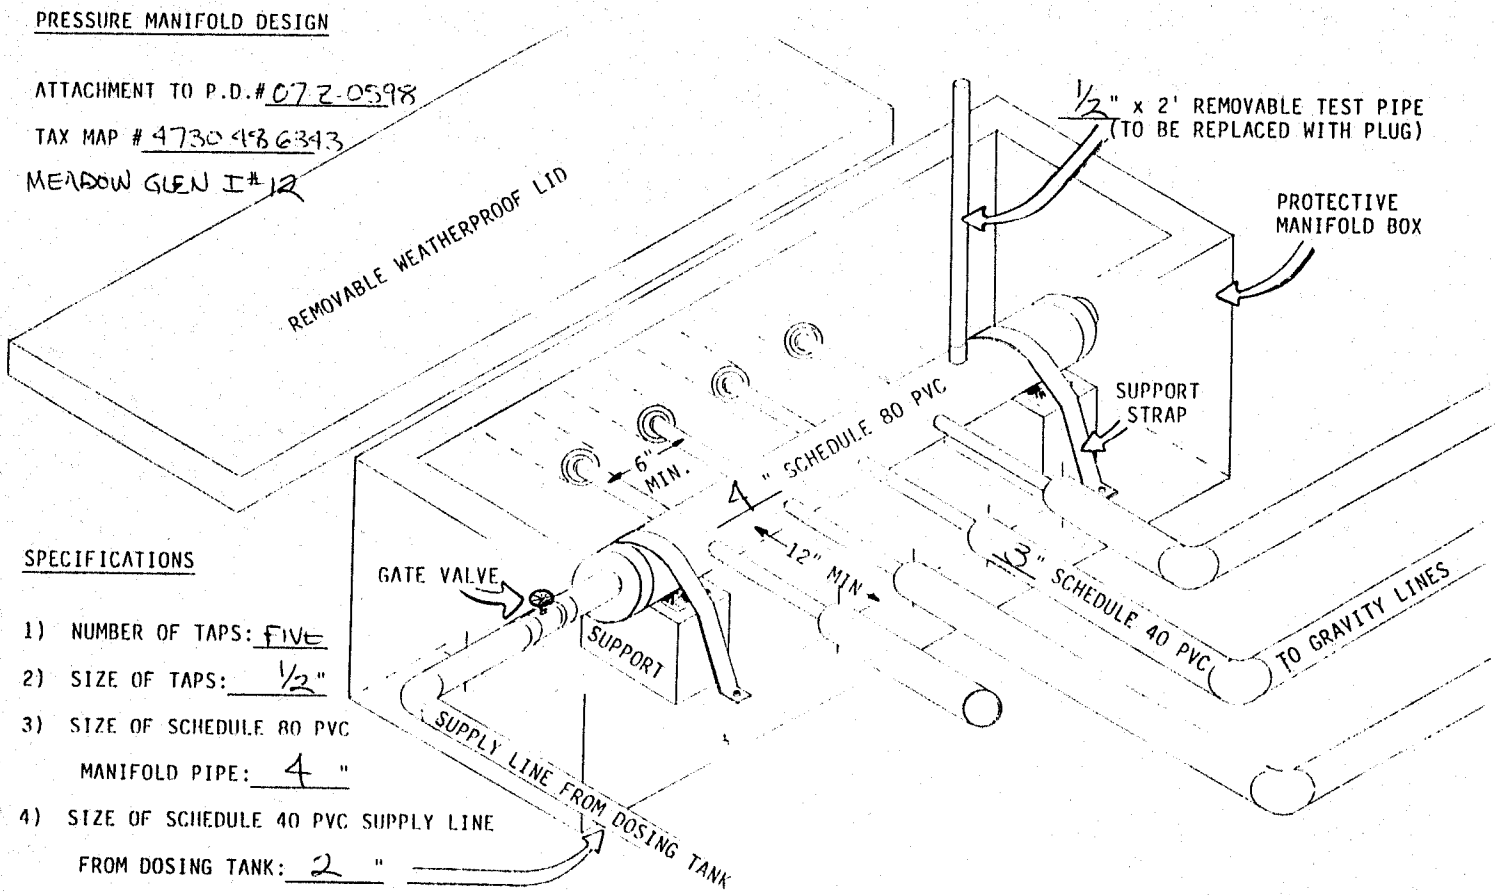

SPECIFICATIONS

1) NUMBER OF TAPS: FIVE
2) SIZE OF TAPS: 1/2"
3) SIZE OF SCHEDULE 80 PVC MANIFOLD PIPE: 4 "
4) SIZE OF SCHEDULE 40 PVC SUPPLY LINE FROM DOSING TANK: 2 "