
PRESSURE MANIFOLD DESIGN

MEADOW GLEN I, LOT #13

ATTACHMENT TO P.D.# 07-Z-0698

TAX MAP #4730486343(PT)

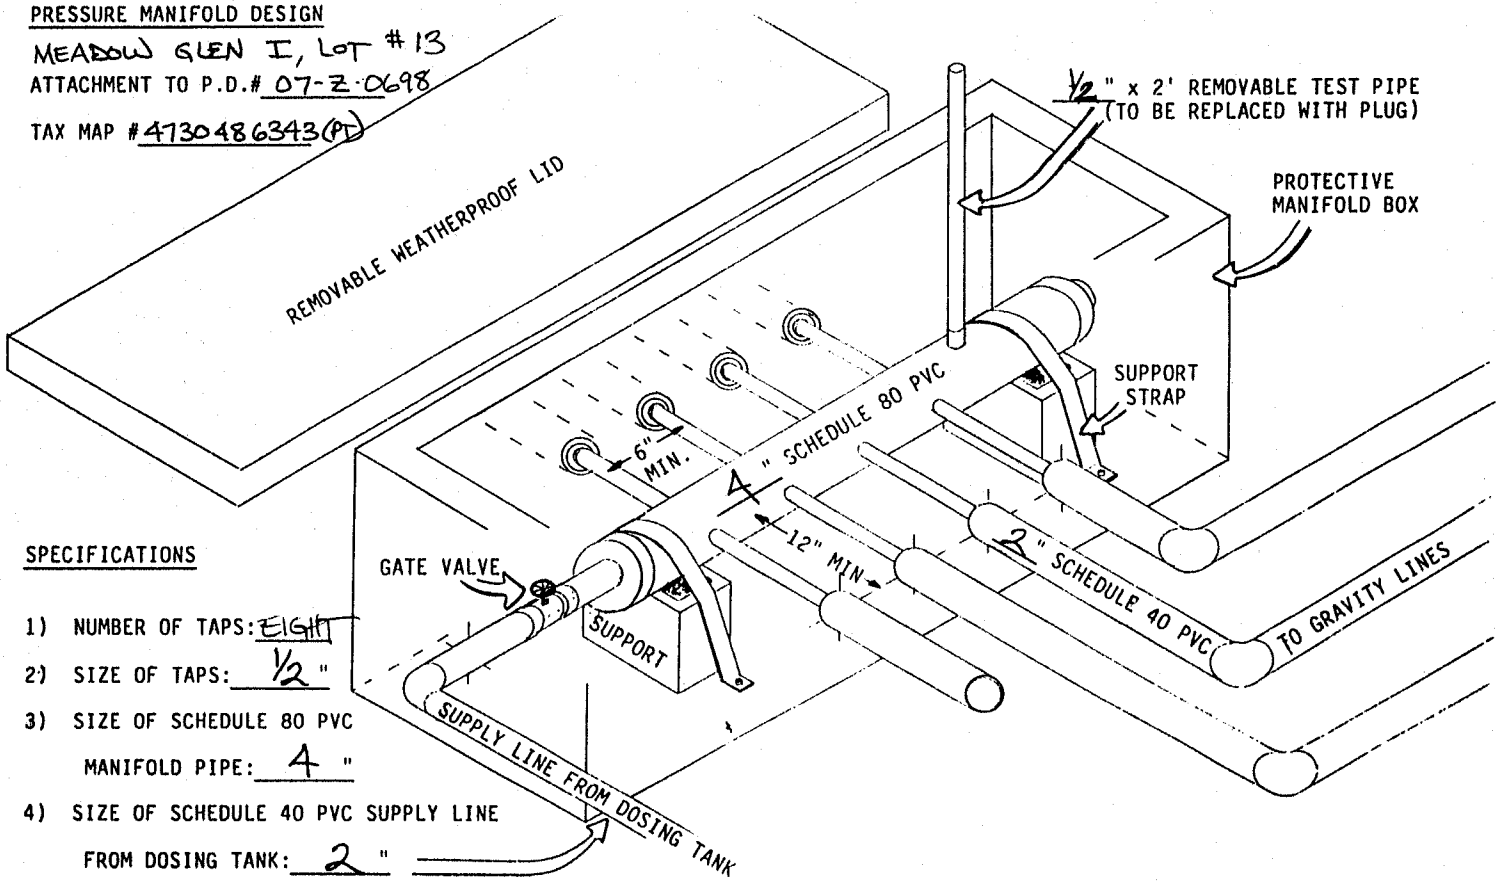

SPECIFICATIONS

1) NUMBER OF TAPS: EIGHT
2) SIZE OF TAPS: ½"
3) SIZE OF SCHEDULE 80 PVC MANIFOLD PIPE: 4"
4) SIZE OF SCHEDULE 40 PVC SUPPLY LINE FROM DOSING TANK: 2"