
PRESSURE MANIFOLD DESIGN

MEADOW GLEN I, LOT # ~~[illegible]~~ 14

ATTACHMENT TO P.D.# 07-Z-0798

TAX MAP # 4730486343(PT)

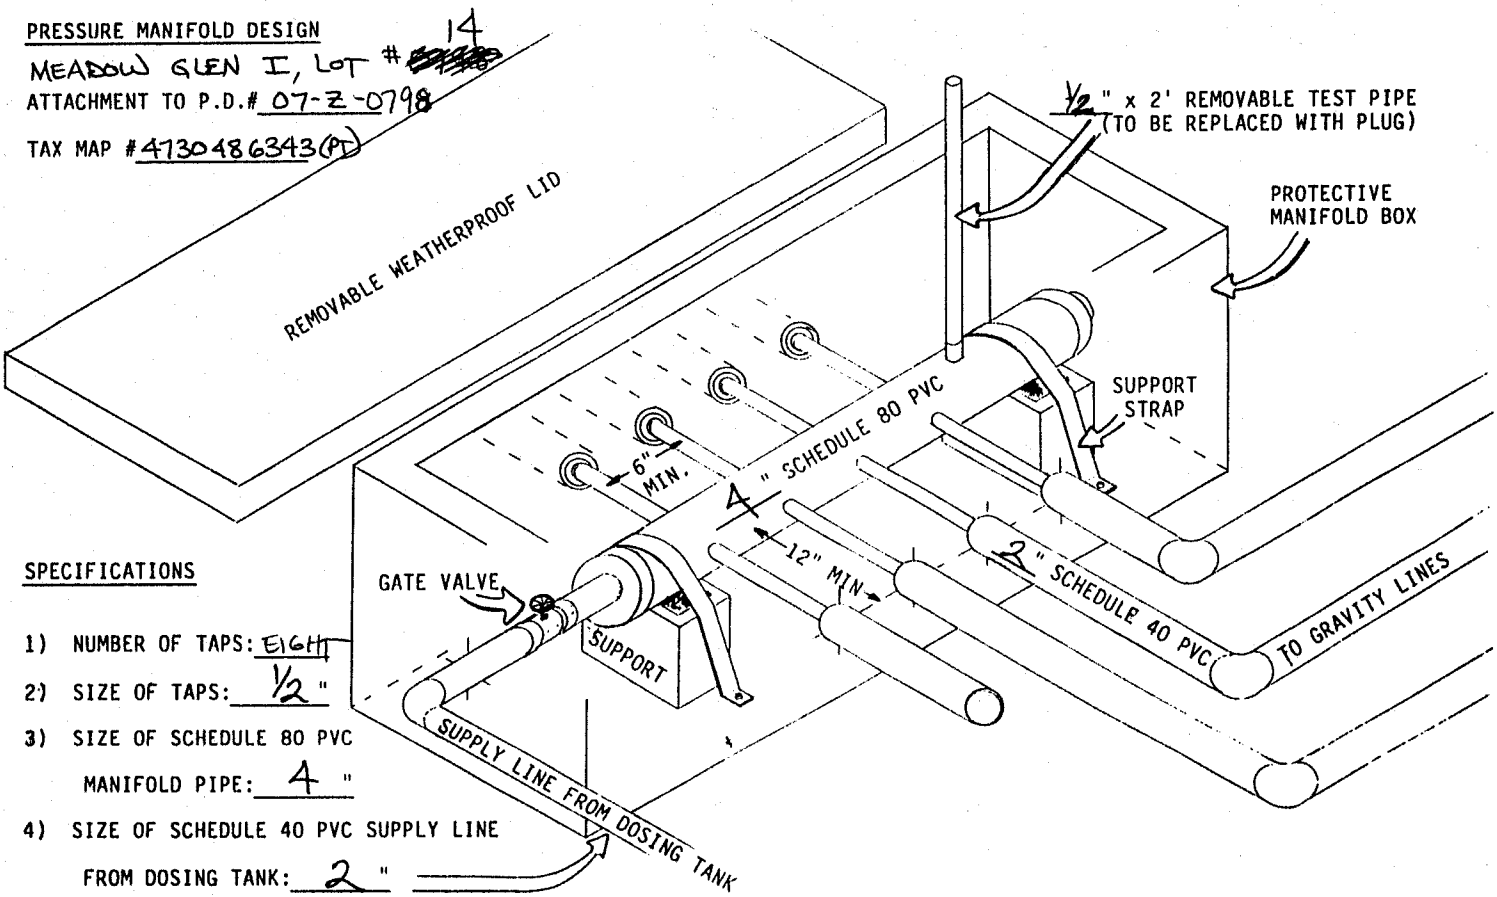

SPECIFICATIONS

1) NUMBER OF TAPS: EIGHT
2) SIZE OF TAPS: ½ "
3) SIZE OF SCHEDULE 80 PVC MANIFOLD PIPE: 4 "
4) SIZE OF SCHEDULE 40 PVC SUPPLY LINE FROM DOSING TANK: 2 "