
PRESSURE MANIFOLD DESIGN

MEADOW GLEN I, LOT #16

ATTACHMENT TO P.D.# 07-Z-0998

TAX MAP # 4730486343 (PD)

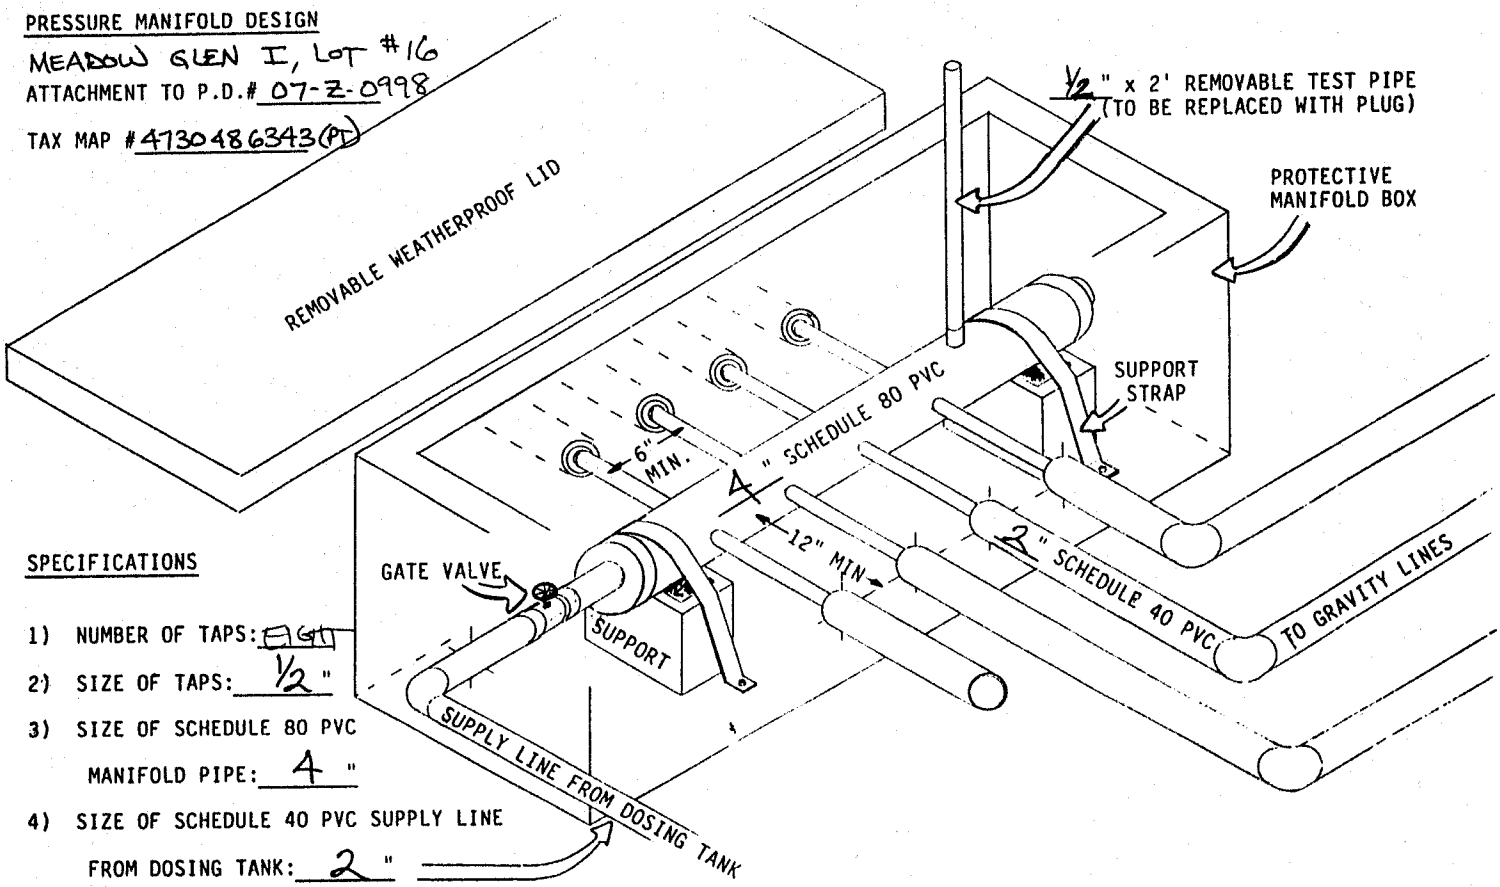

SPECIFICATIONS

1) NUMBER OF TAPS: ~~6~~ 6

2) SIZE OF TAPS: ½ "

3) SIZE OF SCHEDULE 80 PVC MANIFOLD PIPE: 4 "

4) SIZE OF SCHEDULE 40 PVC SUPPLY LINE FROM DOSING TANK: 2 "