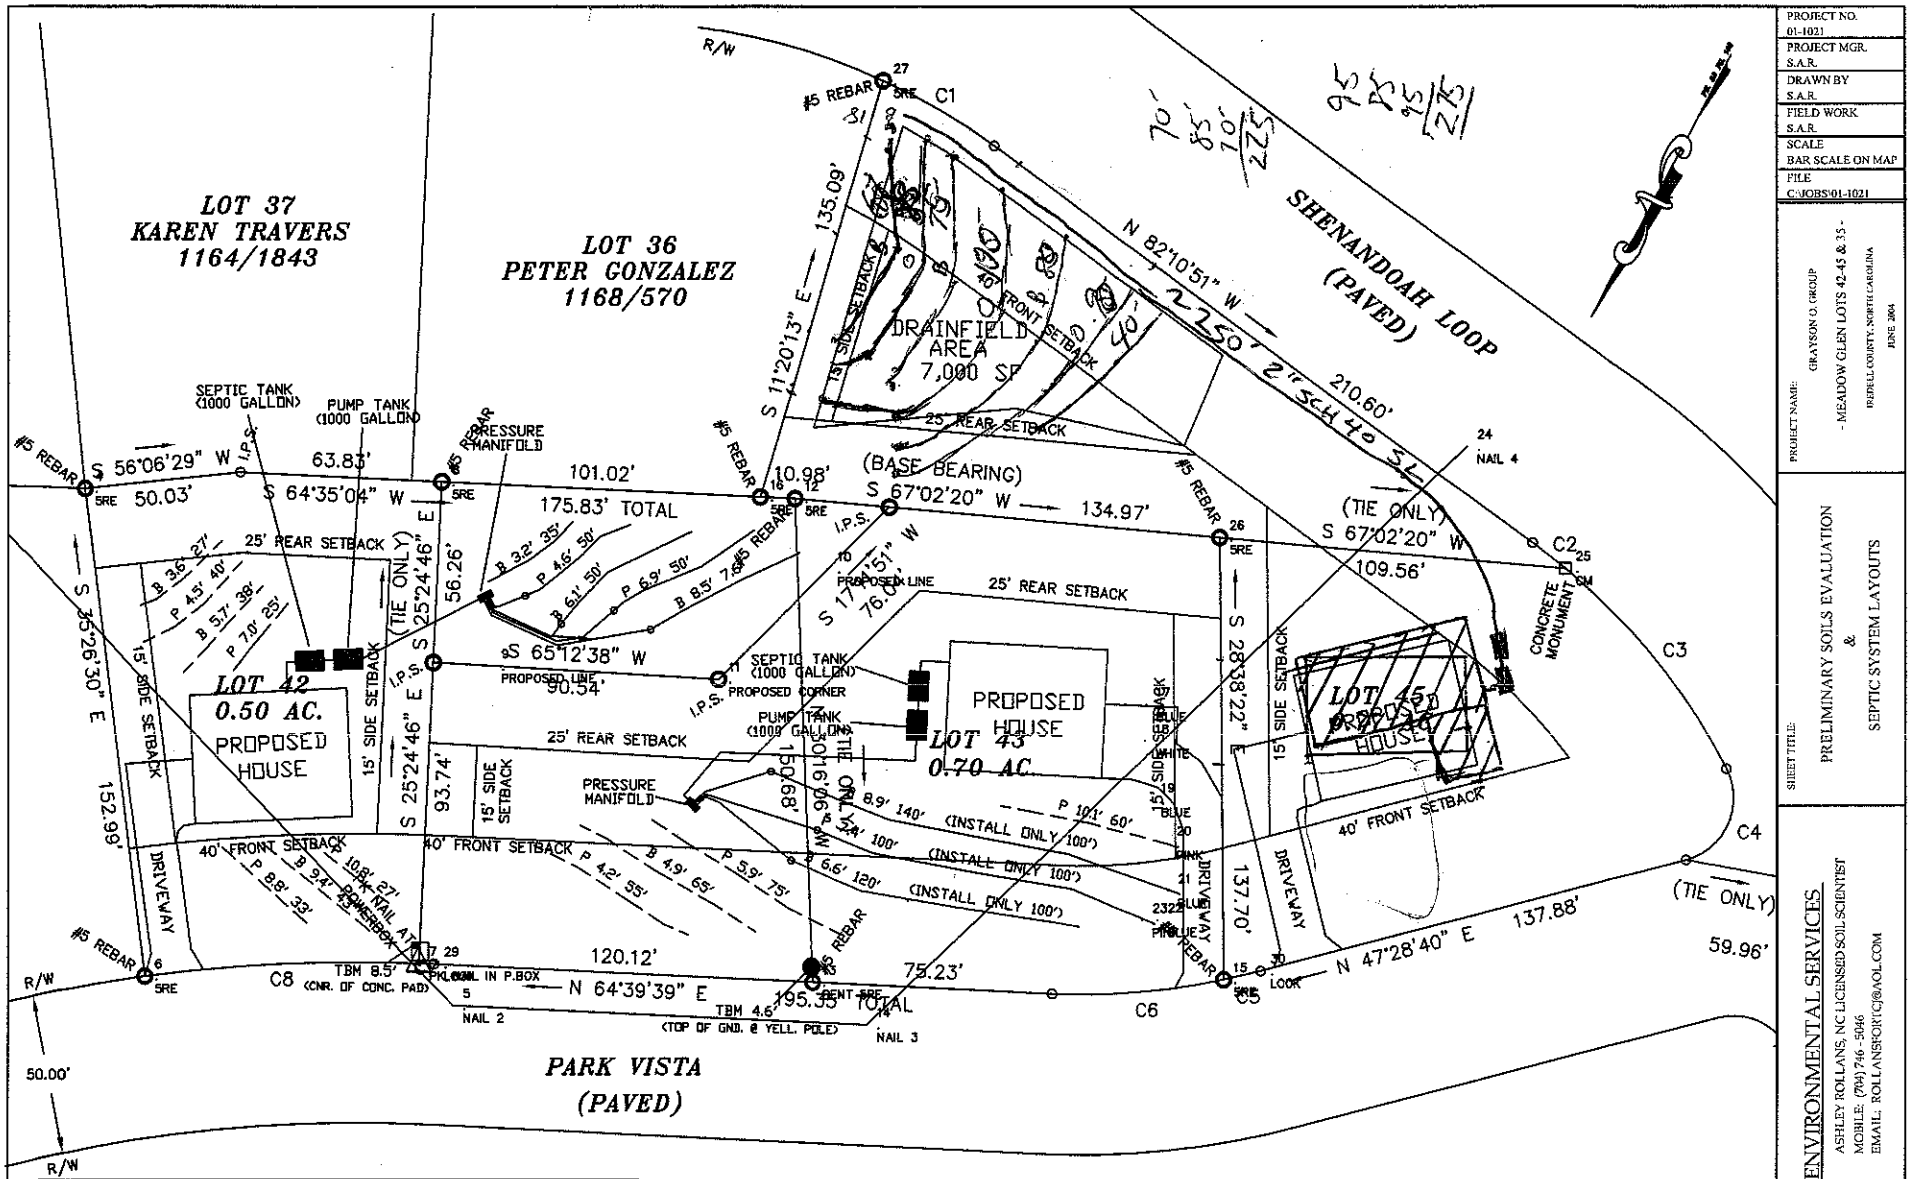


LOT 42
- PRIMARY (PPBPS 4 X 50' = 200')
- REPAIR (LPP PPBPS – 233')

LOT 43
- PRIMARY (25% RED. 3 X 100' = 300')
- REPAIR (LPP PPBPS – 255')

LOT 45
- DRAINFIELD AREA ~7000 SF
- PPBPS SYSTEM & REPAIR

GRAPHIC SCALE

60 0 30 60 120 240

(IN FEET)
1 inch = 60 ft.

PROJECT NO.	01-1021
PROJECT MGR.	S.A.R.
DRAWN BY	S.A.R.
FIELD WORK	S.A.R.
SCALE	BAR SCALE ON MAP
FILE	C:\JOBS\01-1021

PROJECT NAME: GRAYSON G. GROUP
- MEADOW GLEN LOTS 42-45 & 35 -
JUNE 2004

SHEET TITLE:
PRELIMINARY SOILS EVALUATION
&
SEPTIC SYSTEM LAYOUTS

ROLLANS SOIL & ENVIRONMENTAL SERVICES
ASHLEY ROLLANS, NC LICENSED SOIL SCIENTIST
MOBILE: (704) 746 - 5046

SHEET 1 OF 1