
Lot 87 plus 4 Meadow Glen

PRESSURE MANIFOLD DESIGN

ATTACHMENT TO P.D.# _____

TAX MAP # _____

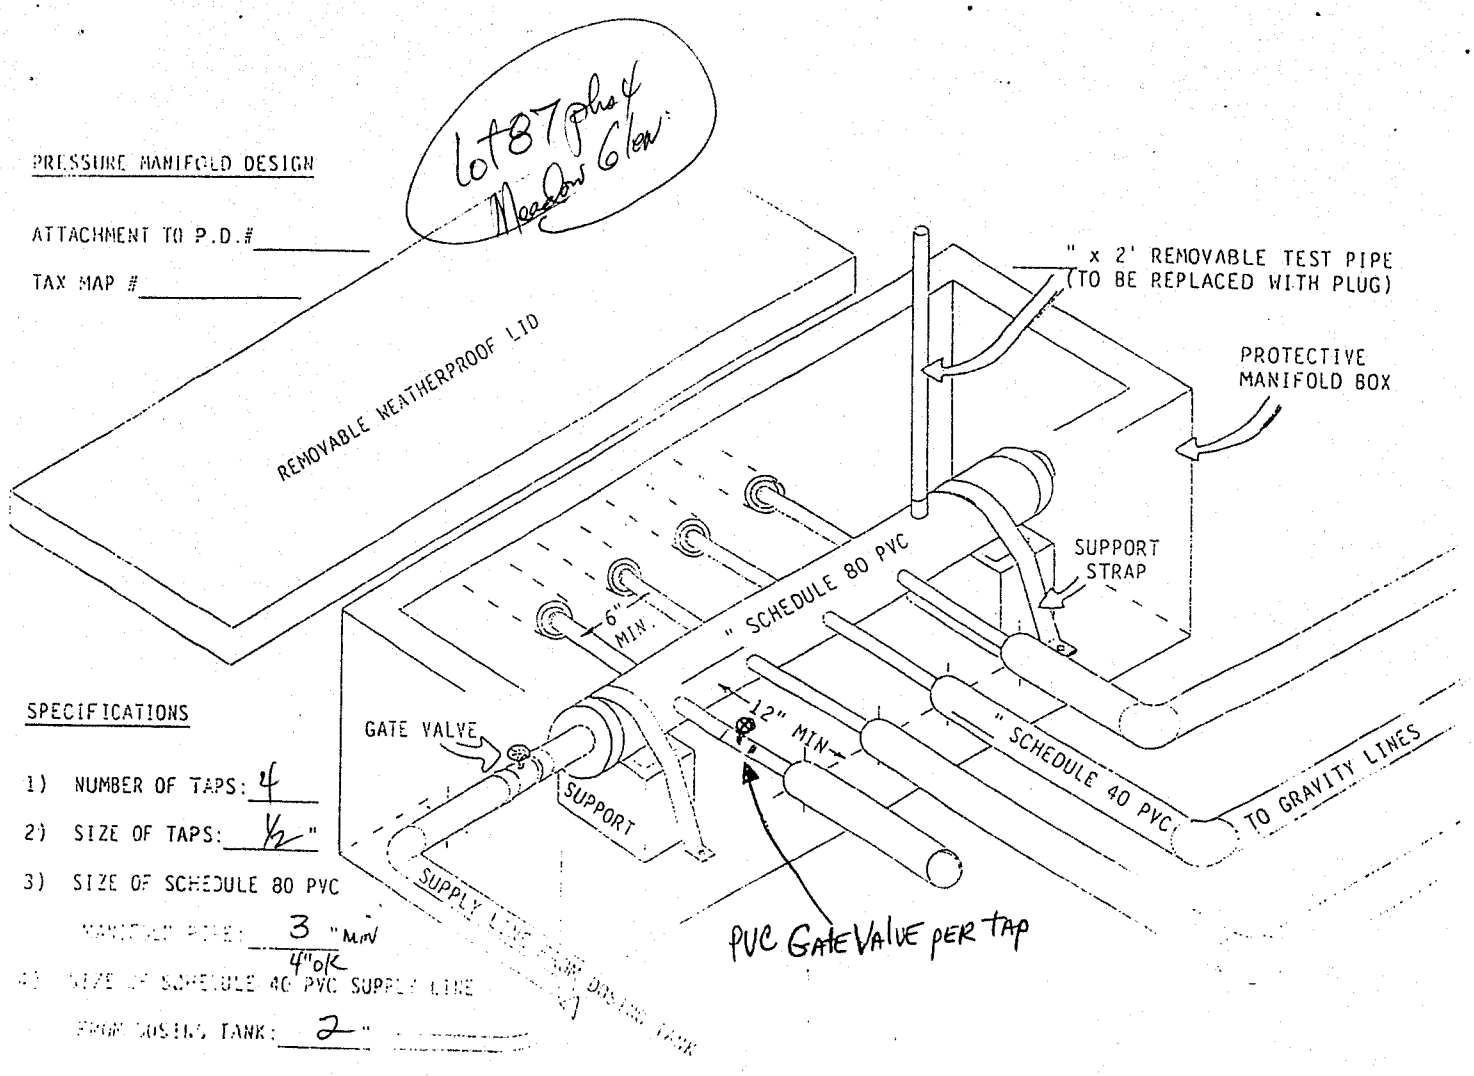

SPECIFICATIONS

1) NUMBER OF TAPS: 4

2) SIZE OF TAPS: ½"

3) SIZE OF SCHEDULE 80 PVC
MANIFOLD PIPE: 3" Min / 4" OK

4) SIZE OF SCHEDULE 40 PVC SUPPLY LINE
FROM DOSING TANK: 2"