
Lot 69 Meadow Glen

PRESSURE MANIFOLD DESIGN

ATTACHMENT TO P.D.# 01-S-070

TAX MAP # 4730-48-6343

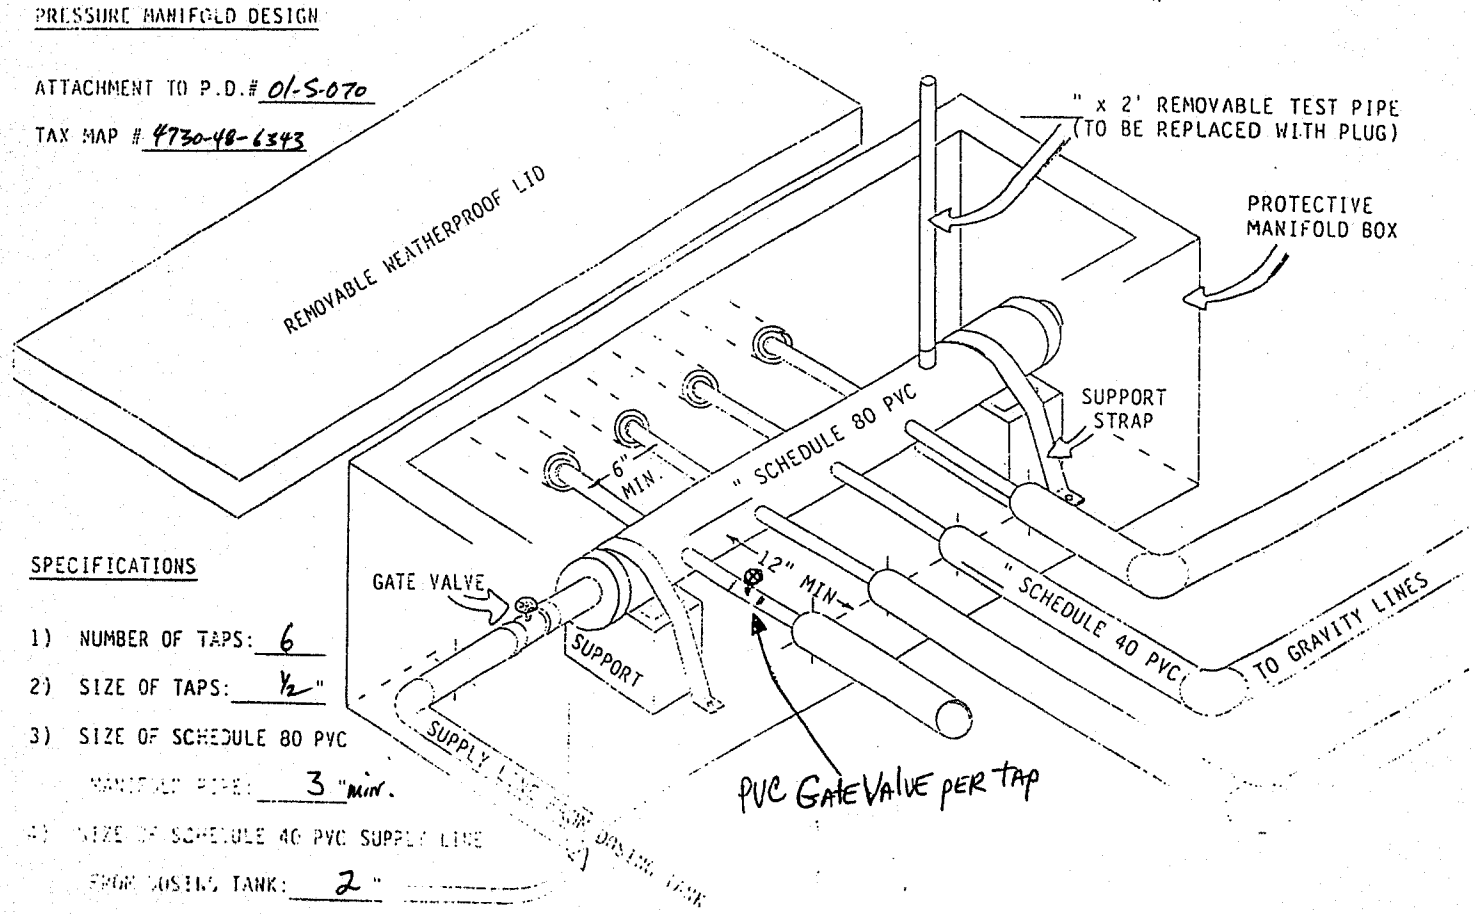

SPECIFICATIONS

1) NUMBER OF TAPS: 6

2) SIZE OF TAPS: ½"

3) SIZE OF SCHEDULE 80 PVC MANIFOLD PIPE: 3" min.

4) SIZE OF SCHEDULE 40 PVC SUPPLY LINE FROM DOSING TANK: 2"