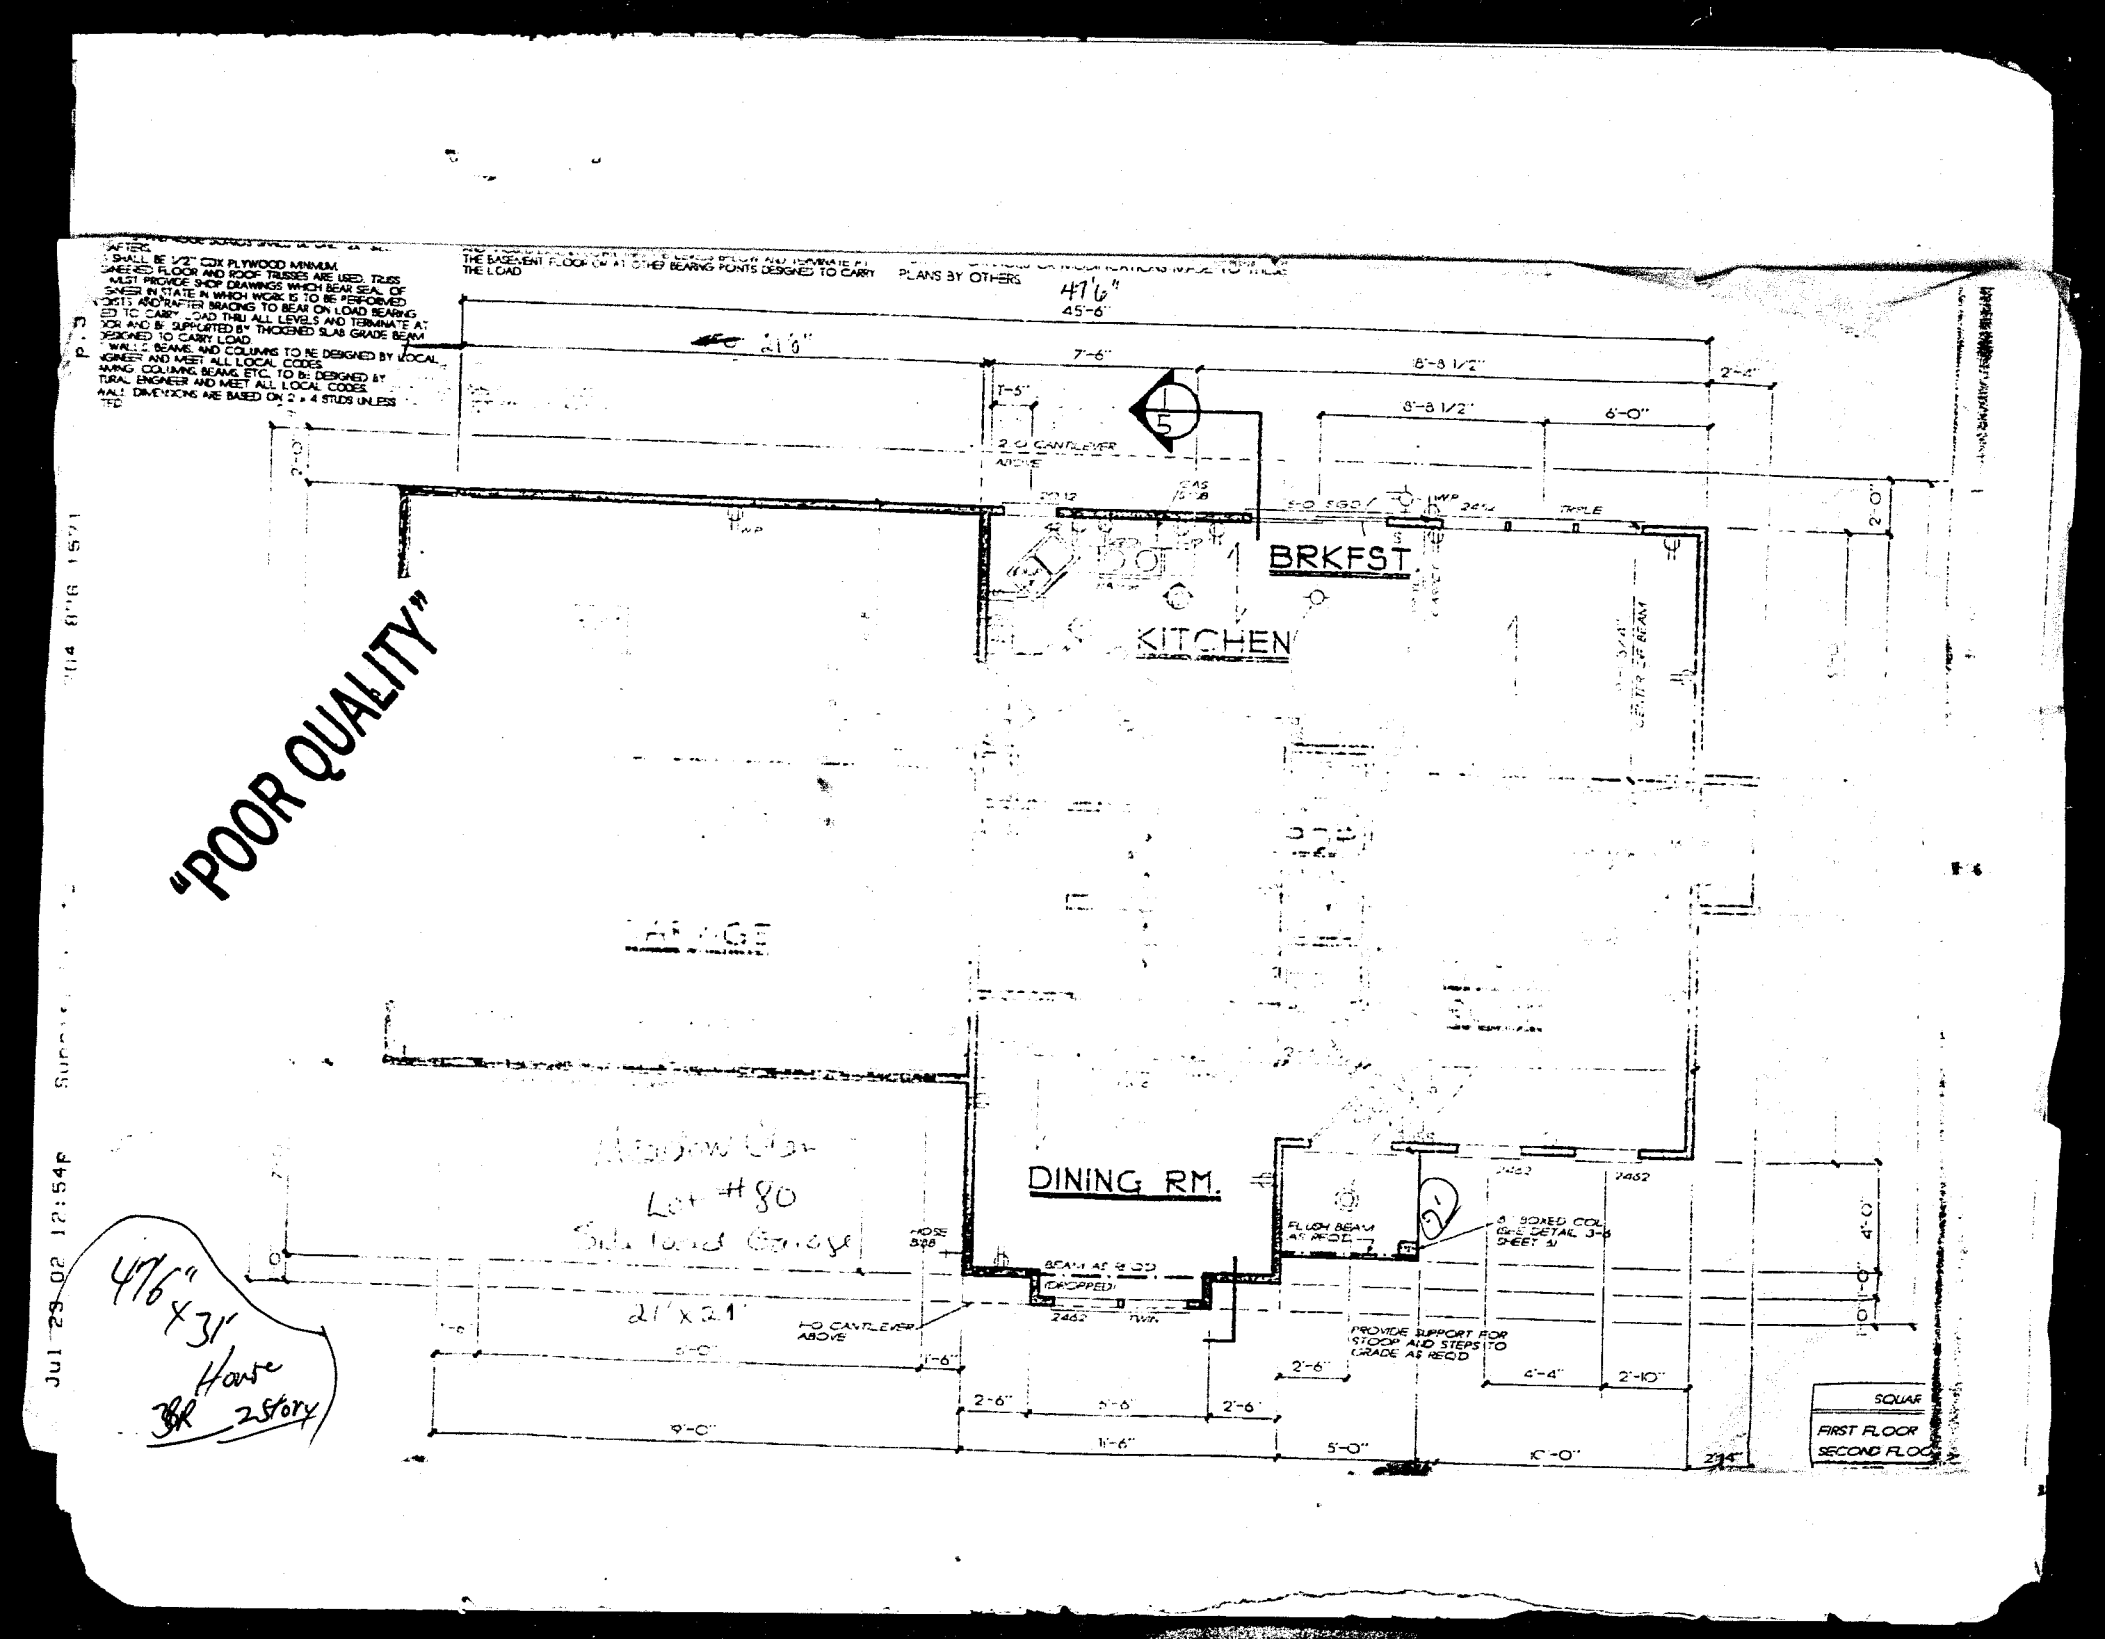

"POOR QUALITY"
BRKFST.
KITCHEN
DINING RM.
GARAGE
47'6"
45'-6"
21'0"
7'-6"
8'-8 1/2"
6'-0"
2'-4"
2'-0"
2.0 CANTILEVER ABOVE
HD 5&6
TRIPLE
FLUSH BEAM AS REQ'D
4" BOXED COL. SEE DETAIL 3-6 SHEET 4
BEAM AS REQ'D (CROPPED)
HD CANTILEVER ABOVE
PROVIDE SUPPORT FOR STOOP AND STEPS TO GRADE AS REQ'D
2'-6"
4'-4"
2'-10"
4'-0"
10'-0"
9'-0"
11'-6"
5'-0"
10'-0"
Meadow Glen
Lot #80
Slab and Garage
21'x21'
47'6" x 31'
Have
3BR 2Story
SQUAR
FIRST FLOOR
SECOND FLOO