
PRESSURE MANIFOLD DESIGN

MEADOW GLEN II #55

ATTACHMENT TO P.D.# 094740

TAX MAP #4730 48 6343

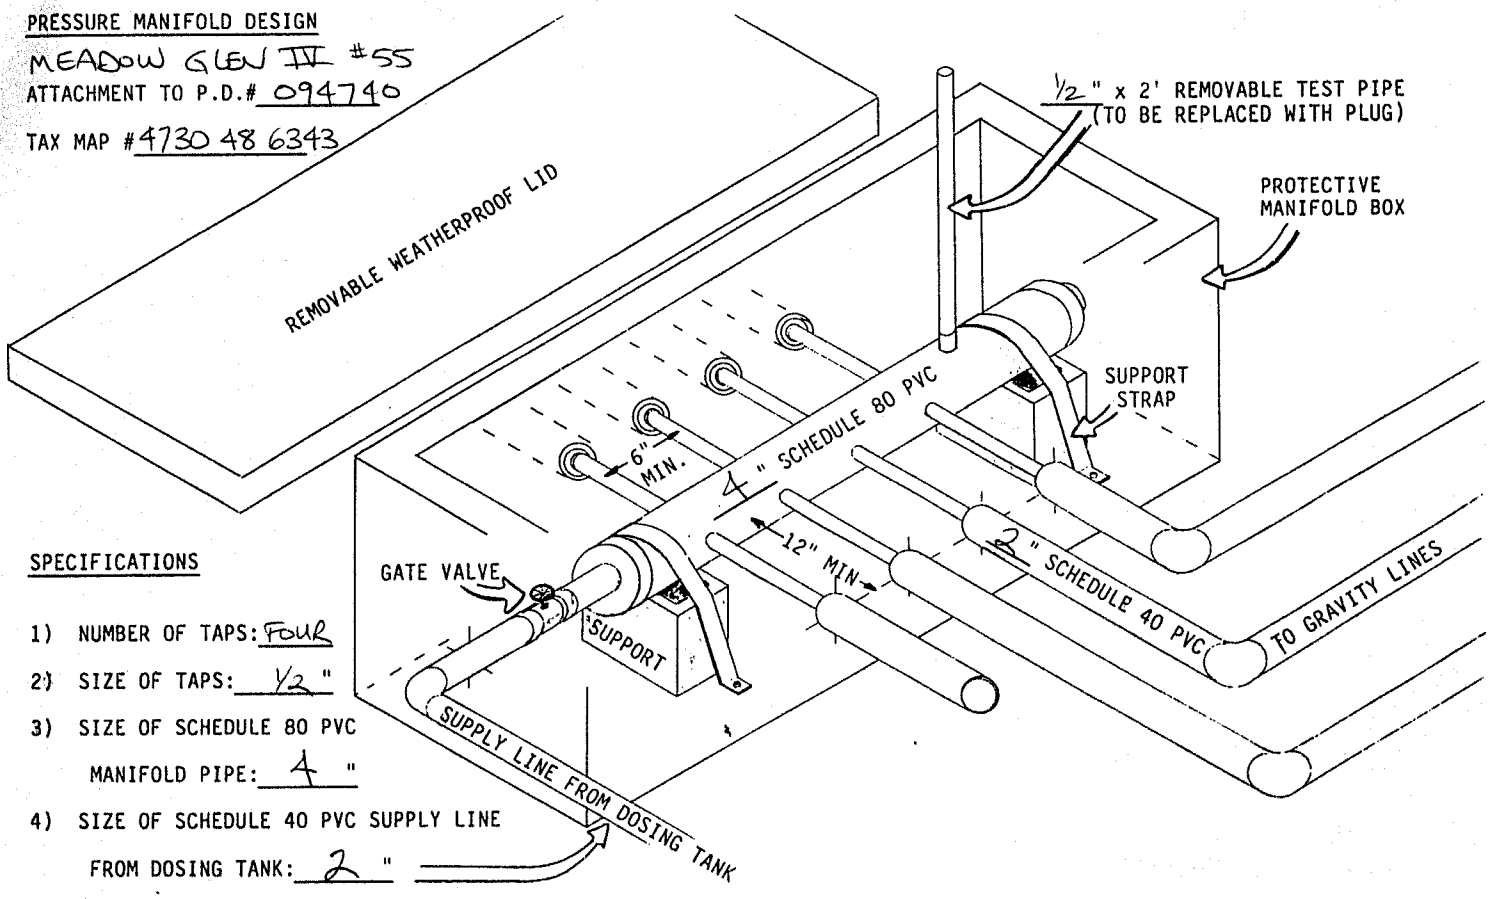

SPECIFICATIONS

1) NUMBER OF TAPS: Four
2) SIZE OF TAPS: ½"
3) SIZE OF SCHEDULE 80 PVC MANIFOLD PIPE: 4"
4) SIZE OF SCHEDULE 40 PVC SUPPLY LINE FROM DOSING TANK: 2"