
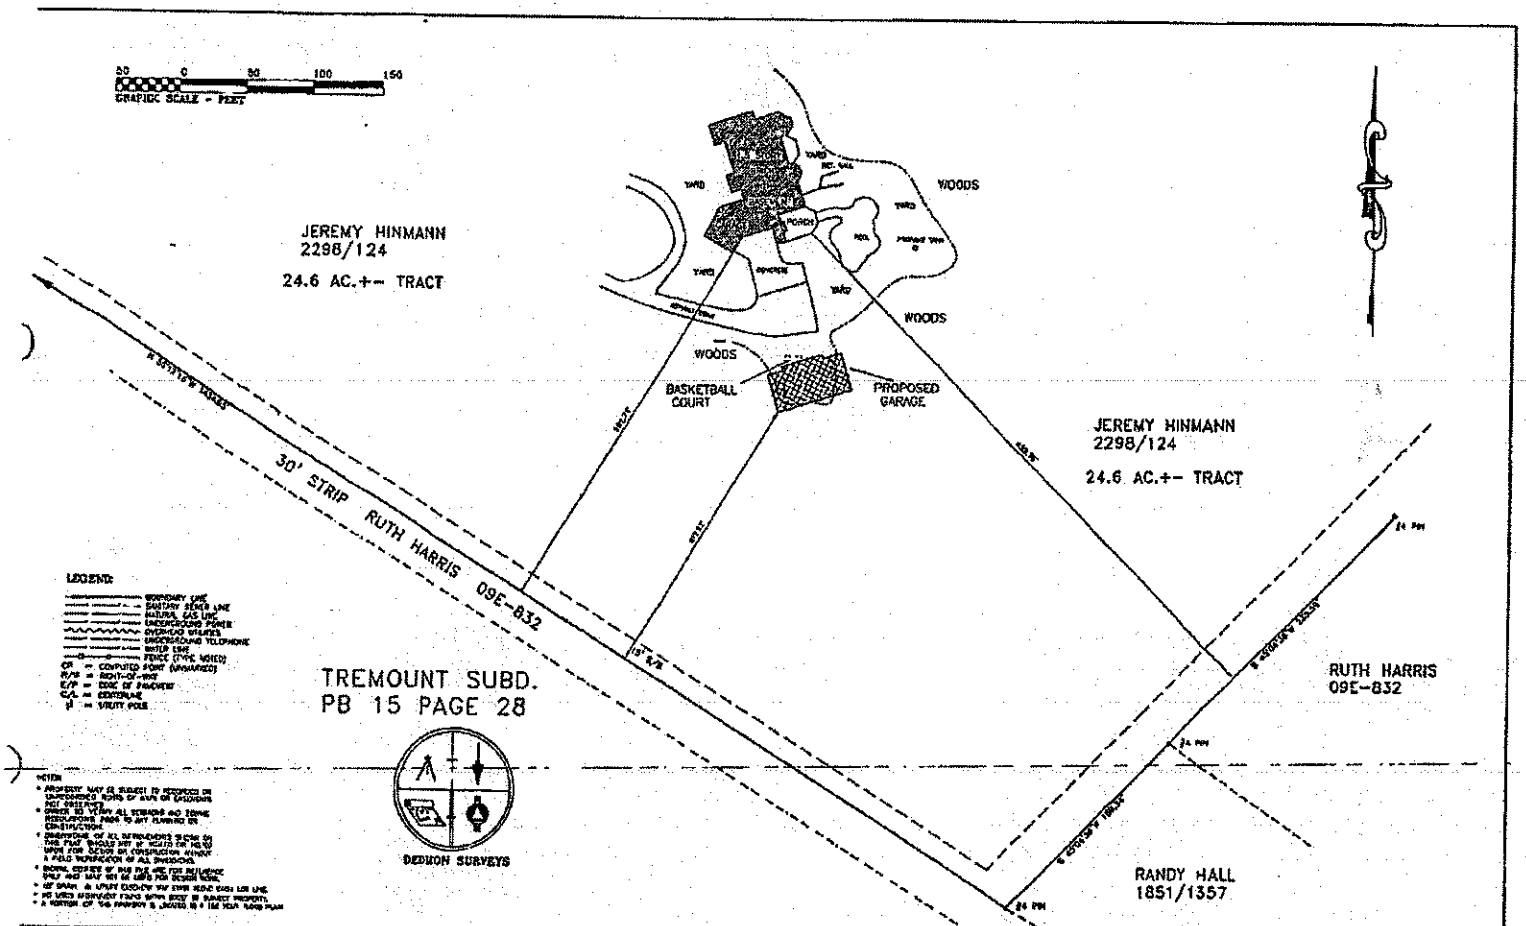


VICINITY MAP

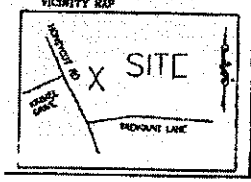

DEDMON SURVEYS

CHUCK POOVEY, PLS #3762
ROBERT DEDMON, PLS #3899

3704 NC HIGHWAY #16 BUSINESS NORTH
P.O. BOX 494 – DENVER, NC 28037
PHONE: 704/483/4908
FAX: 704/483/2170

DATE 8-5-14	DB: 2298 PG: 124	PARTIAL SURVEY FOR
SCALE: 1" = 50'	DB: PG:	JEREMY C. HINMANN & STACEY K. HINMANN
	PB: XXXX PG: XXXX	
FALLSTOWN TOWNSHIP IREDELL COUNTY, NC		PIN 4730-53-1516
SURV. BY: CP / DRAWN: CP / JOB# KENT & HURRY		© 191 HONEYCUT RD, TROUTMAN, NC