

NOTE:
REFER TO SCALE INDICATED IN TITLE BLOCK. DO NOT USE SCALE INDICATED UNDER DRAWINGS.

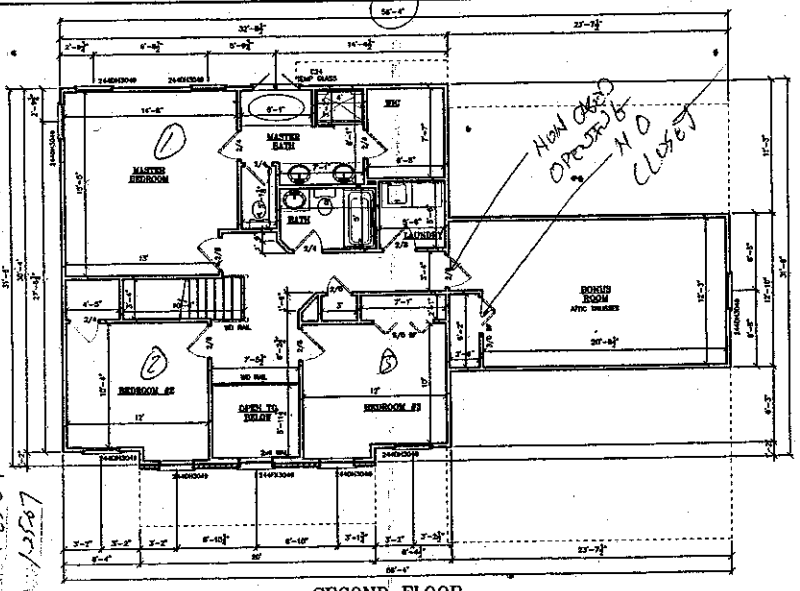

SECOND FLOOR

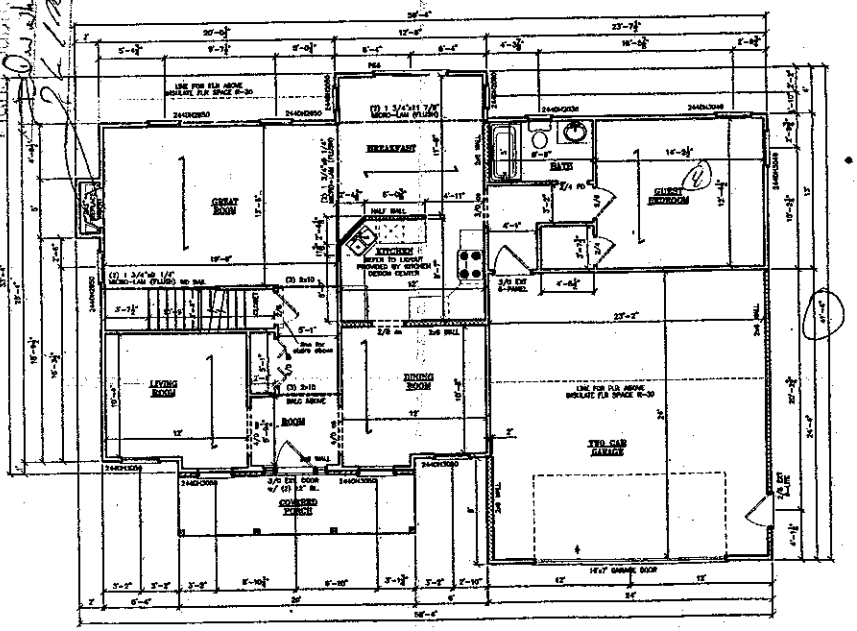

FIRST FLOOR

GENERAL INFORMATION

FIRST FLOOR	GARAGE
1304 sq. ft.	579 sq. ft.
SECOND FLOOR	COVERED PORCH
989 sq. ft.	100 sq. ft.
TOTAL LIVING SPACE:	BONUS ROOM
2273 sq. ft.	303 sq. ft.

NOTE:
1. FIRST FLOOR WALLS TO BE 9'-1 1/8" UNLESS OTHERWISE NOTED.
2. SECOND FLOOR WALLS TO BE 8'-1 1/8" UNLESS OTHERWISE NOTED.
3. CONTRACTOR IS RESPONSIBLE FOR ALL ROUGH OPENINGS FOR ALL DOORS AND WINDOWS. REFER TO MANUFACTURER SPECIFICATIONS FOR EXACT ROUGH OPENING SIZES.
4. ALL EXTERIOR WALLS ARE 2" X 6" STUD + 7/16" OSB. INTERIOR WALLS ARE 2 1/2" UNLESS OTHERWISE NOTED.

PAGE	A3
DATE	12/13/06
PROJECT MANAGER	
DRAWN BY	
CHK'D BY	
SCALE	1/4"=1'-0"
PLAN NUMBER	

Spec Home 2 at TWIN CREEK Lot 38

451 Deerfield Dr. Ph. No. (814) 833-3465

PATERNITI HOMES

84 LUMBER
Build on what we know.

4604 West Ridge Road
Erie, PA 16506
Ph. No. (814) 838-2061
Fax. No. (814) 838-3480

NO.	DATE	REVISIONS

C:\Documents and Settings\All Users\Documents\PRO\Erie\PaterniRi Homes\North Carolina\Twin Creek\Spec 2.dwg, 1/19/2007 8:12:12 AM