
PRESSURE MANIFOLD DESIGN

ATTACHMENT TO P.D.# 19-2-699

TAX MAP # 4730-48-6413

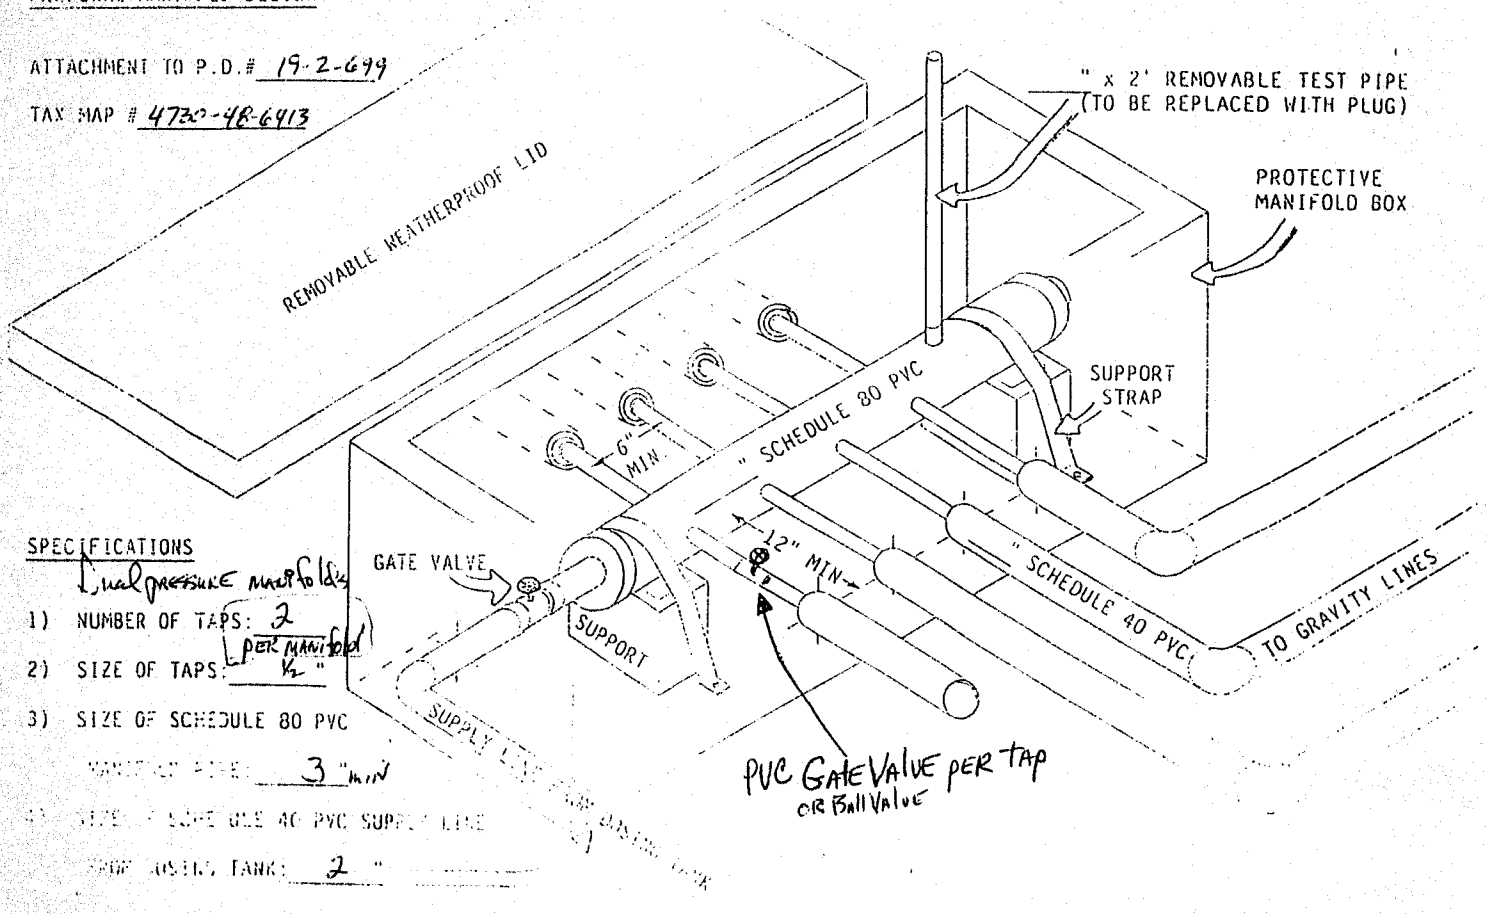

SPECIFICATIONS

Individual pressure manifolds

1) NUMBER OF TAPS: 2 PER MANIFOLD

2) SIZE OF TAPS: ½ "

3) SIZE OF SCHEDULE 80 PVC

MANIFOLD PIPE: 3 "min

4) SIZE OF SCHEDULE 40 PVC SUPPLY LINE

FROM HOLDING TANK: 2 "