
PRESSURE MANIFOLD DESIGN

MEADOW GLEN LOT #126

ATTACHMENT TO P.D.# 37-2-699

TAX MAP # 4730.48-6413

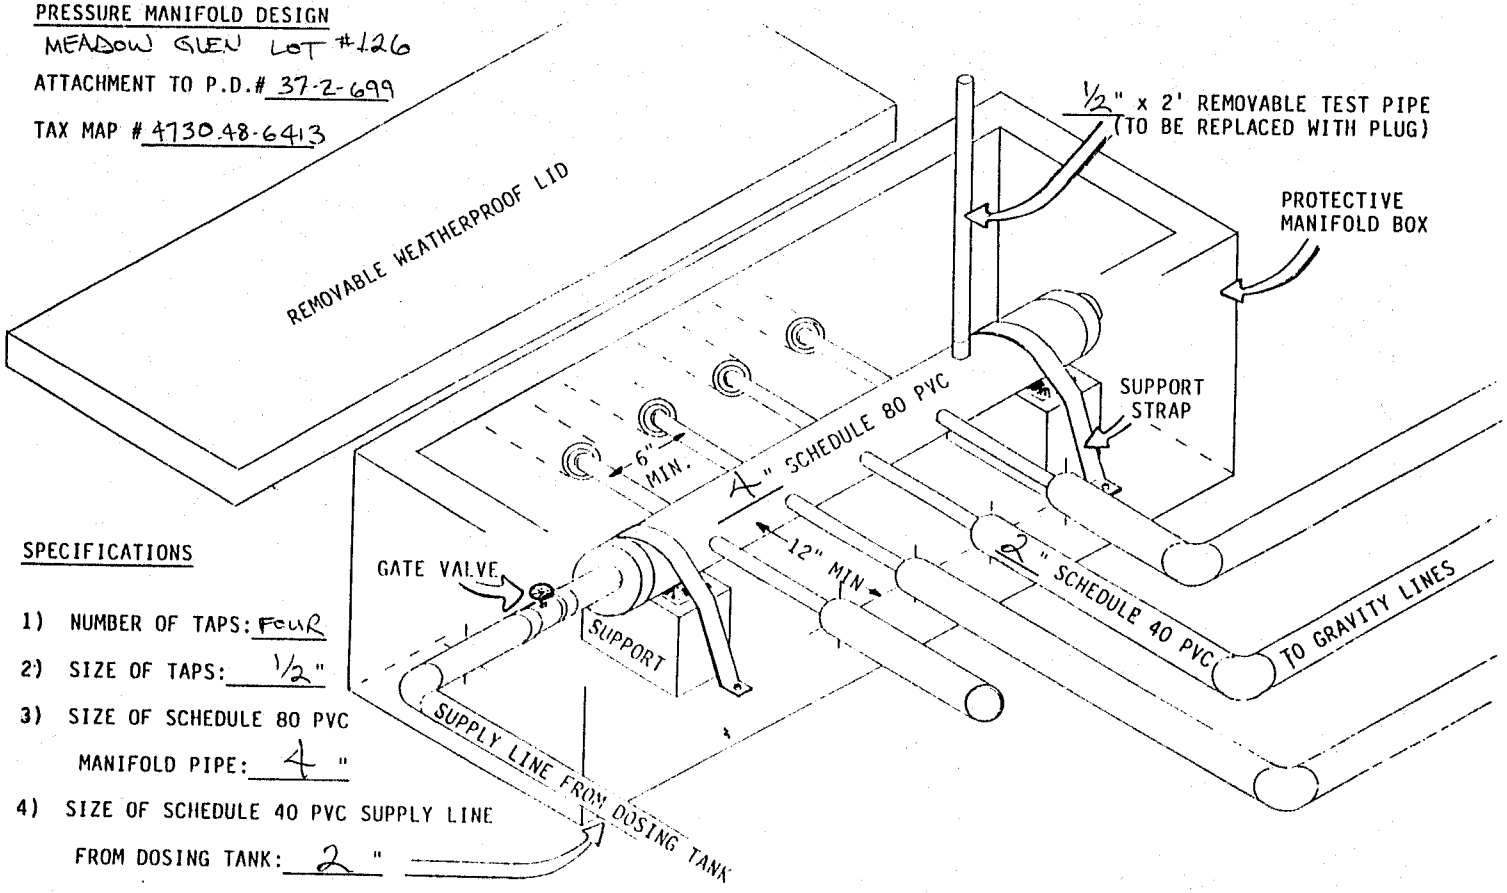

SPECIFICATIONS

1) NUMBER OF TAPS: Four
2) SIZE OF TAPS: 1/2"
3) SIZE OF SCHEDULE 80 PVC MANIFOLD PIPE: 4 "
4) SIZE OF SCHEDULE 40 PVC SUPPLY LINE FROM DOSING TANK: 2 "