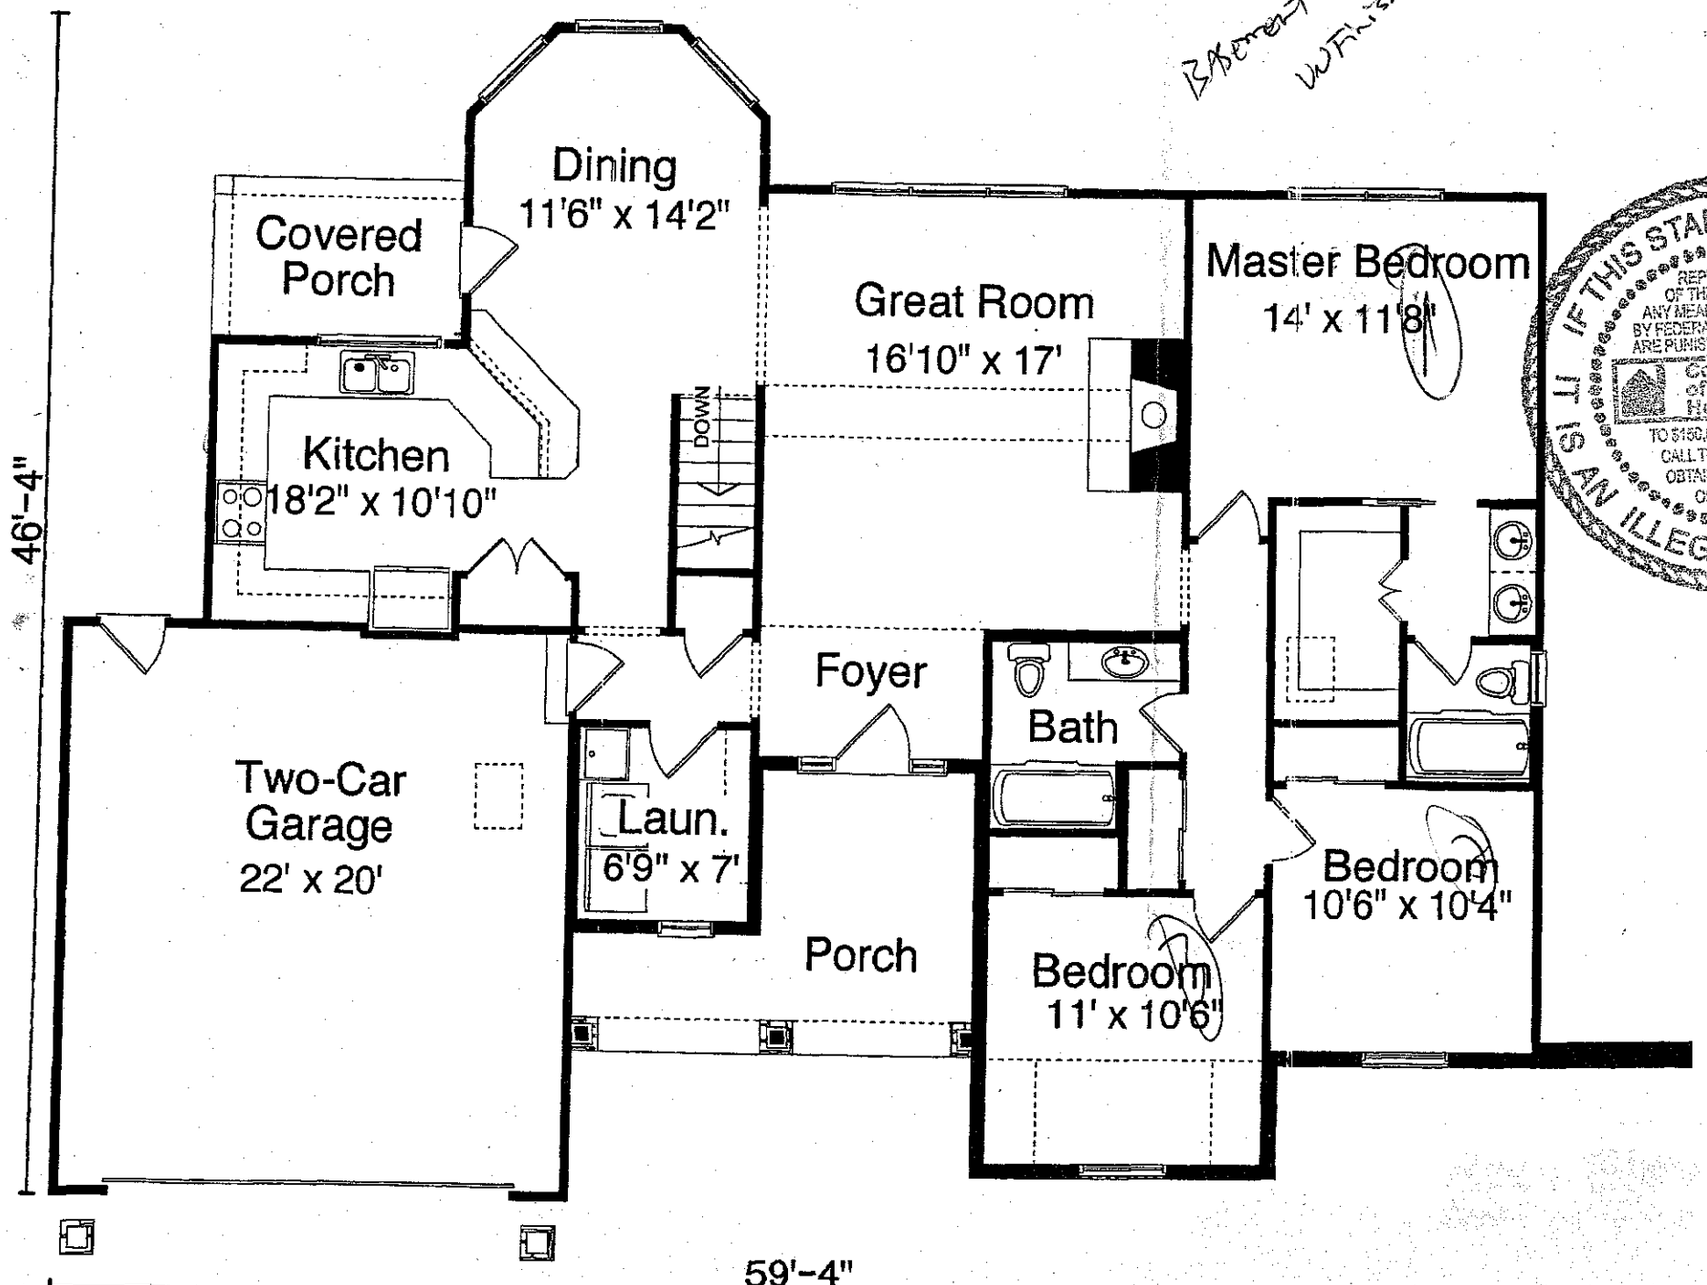

Basement
Unfinished
Dining
11'6" x 14'2"
Covered
Porch
Great Room
16'10" x 17'
Master Bedroom
14' x 11'8"
Kitchen
18'2" x 10'10"
DOWN
Foyer
Bath
Two-Car
Garage
22' x 20'
Laun.
6'9" x 7'
Bedroom
10'6" x 10'4"
Porch
Bedroom
11' x 10'6"
46'-4"
59'-4"
IF THIS STAMP IS NOT RED IT IS AN ILLEGAL SET OF PLANS
REPRODUCTION OF THESE PLANS BY ANY MEANS IS PROHIBITED BY FEDERAL LAW. VIOLATIONS ARE PUNISHABLE BY FINES UP TO $150,000 PER OFFENSE
Council of Publishing Home Designers
CALL THE DESIGNER TO OBTAIN LEGAL COPIES OF THIS PLAN.
Approved 3 Bedroom
Acknowledgement Of
Plans Submittal ONLY!
Date 10-30-08
Date 11-6-08