
PRESSURE MANIFOLD DESIGN

CATHY CADIEU - SPICEWOOD 4/5

ATTACHMENT TO P.D.# TROUTMAN

TAX MAP # 34-C-3

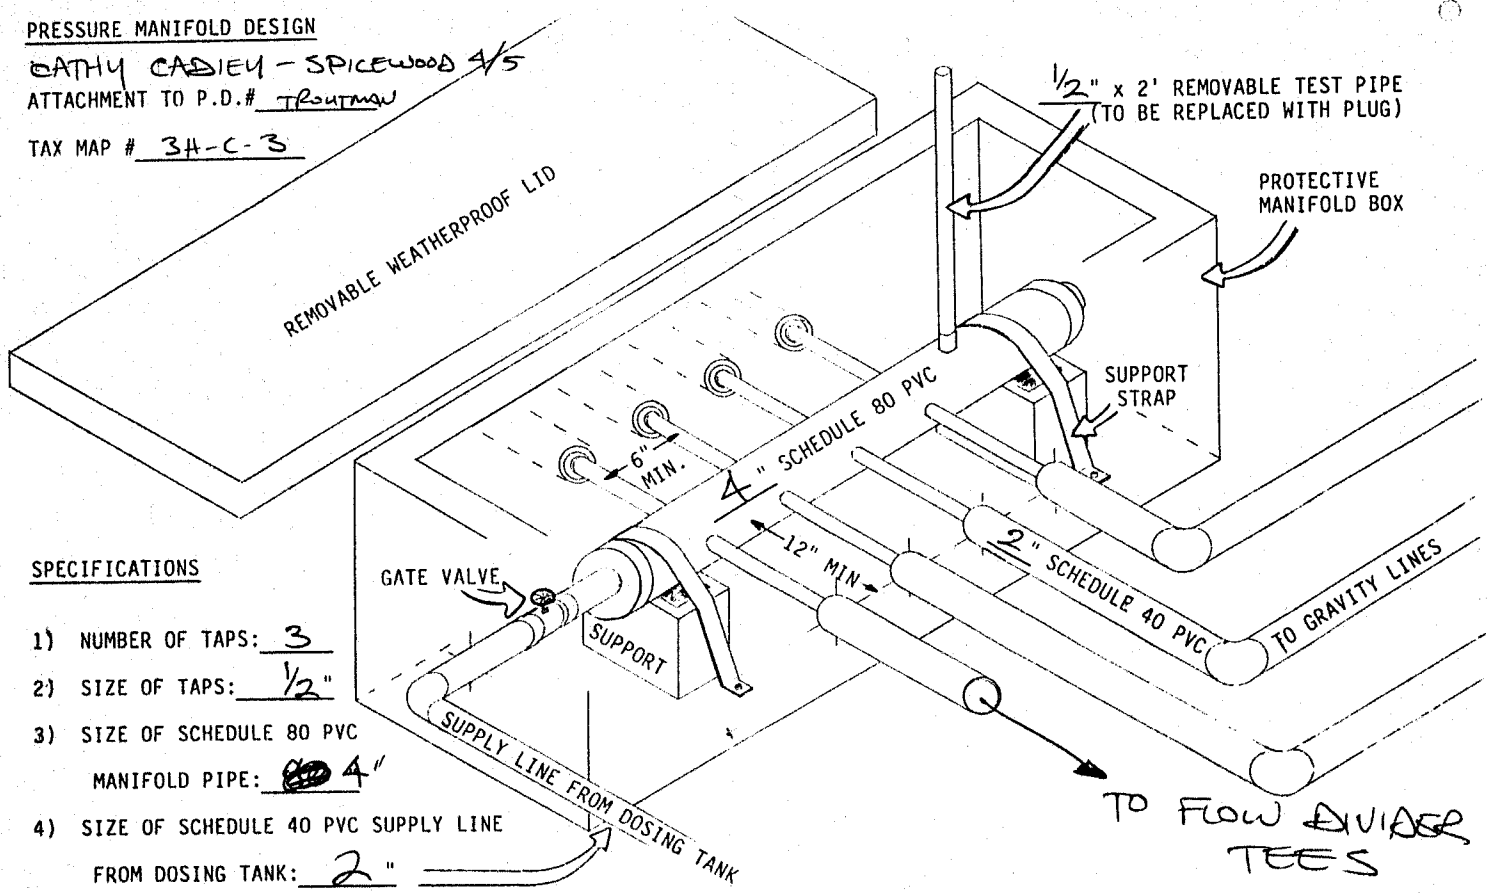

SPECIFICATIONS

1) NUMBER OF TAPS: 3
2) SIZE OF TAPS: 1/2"
3) SIZE OF SCHEDULE 80 PVC MANIFOLD PIPE: 4"
4) SIZE OF SCHEDULE 40 PVC SUPPLY LINE FROM DOSING TANK: 2"