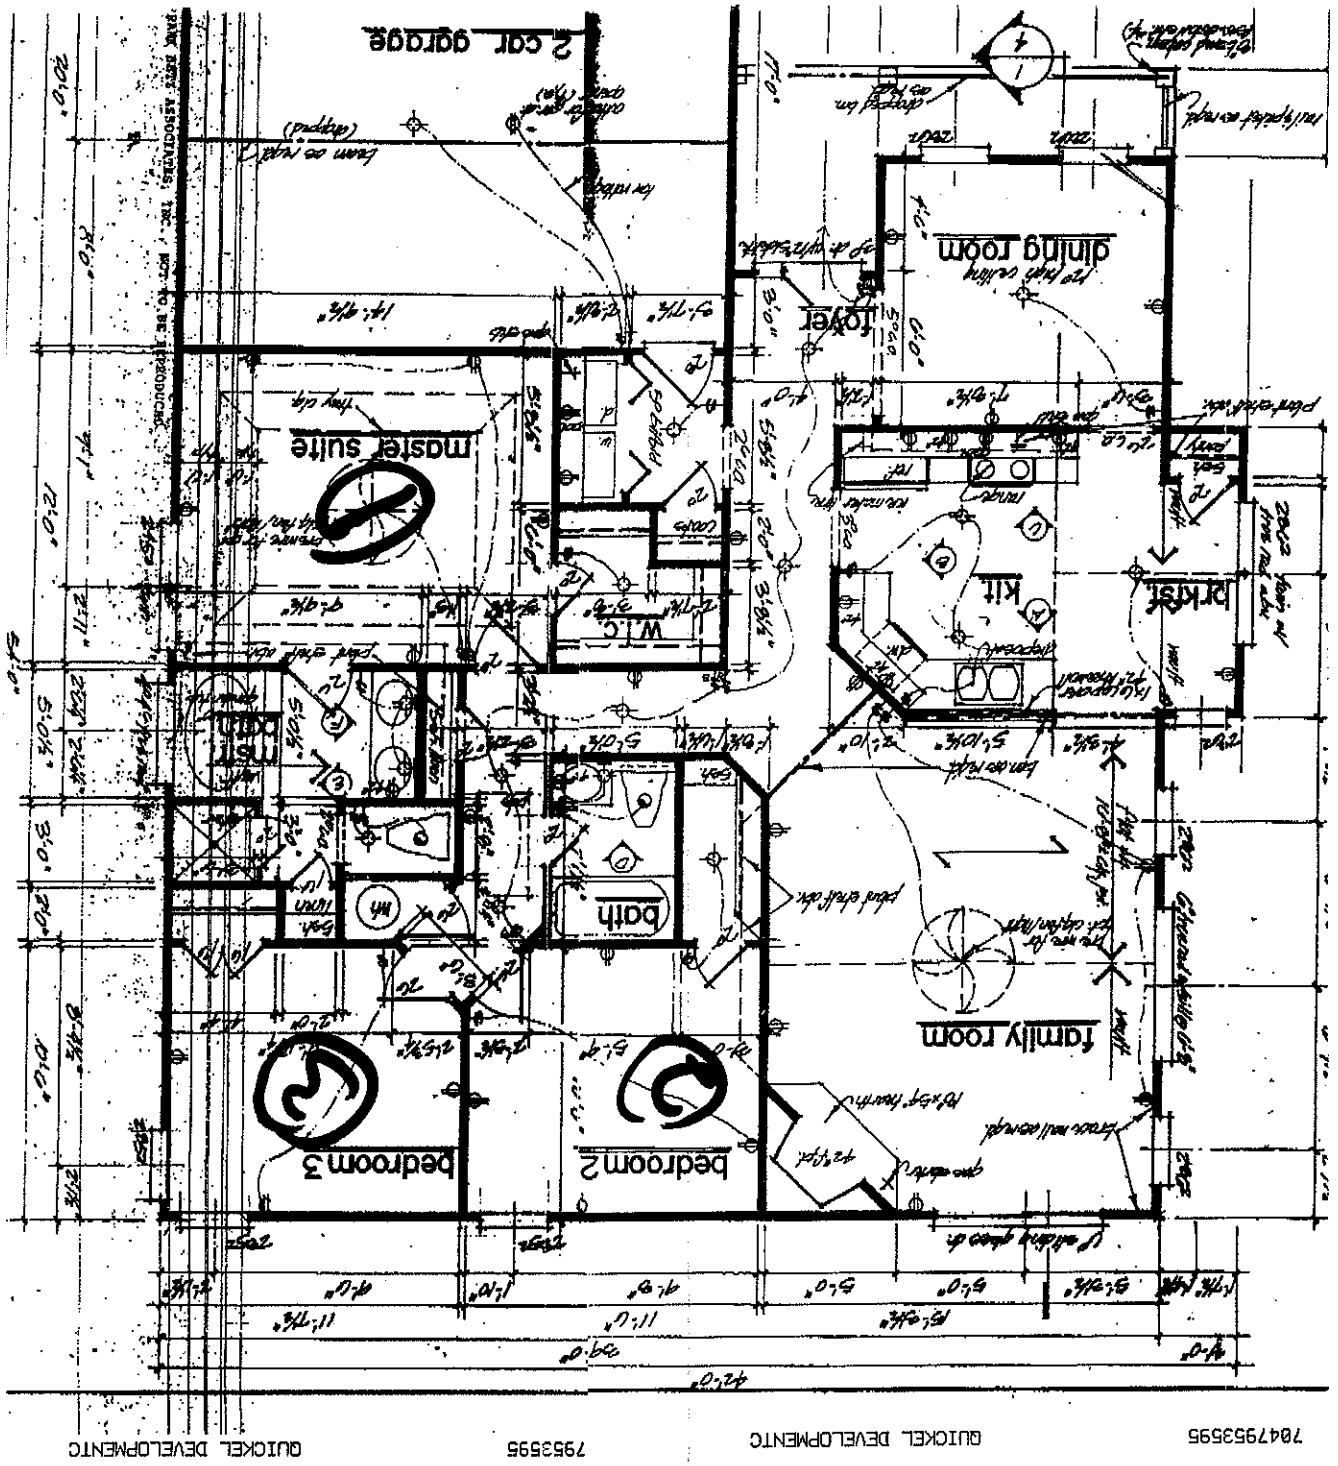


APPROVED 3 BEDROOM PLAN

Acknowledgement Of
Plans Submittal ONLY!

Date 4-27-04

Date 4/27/04