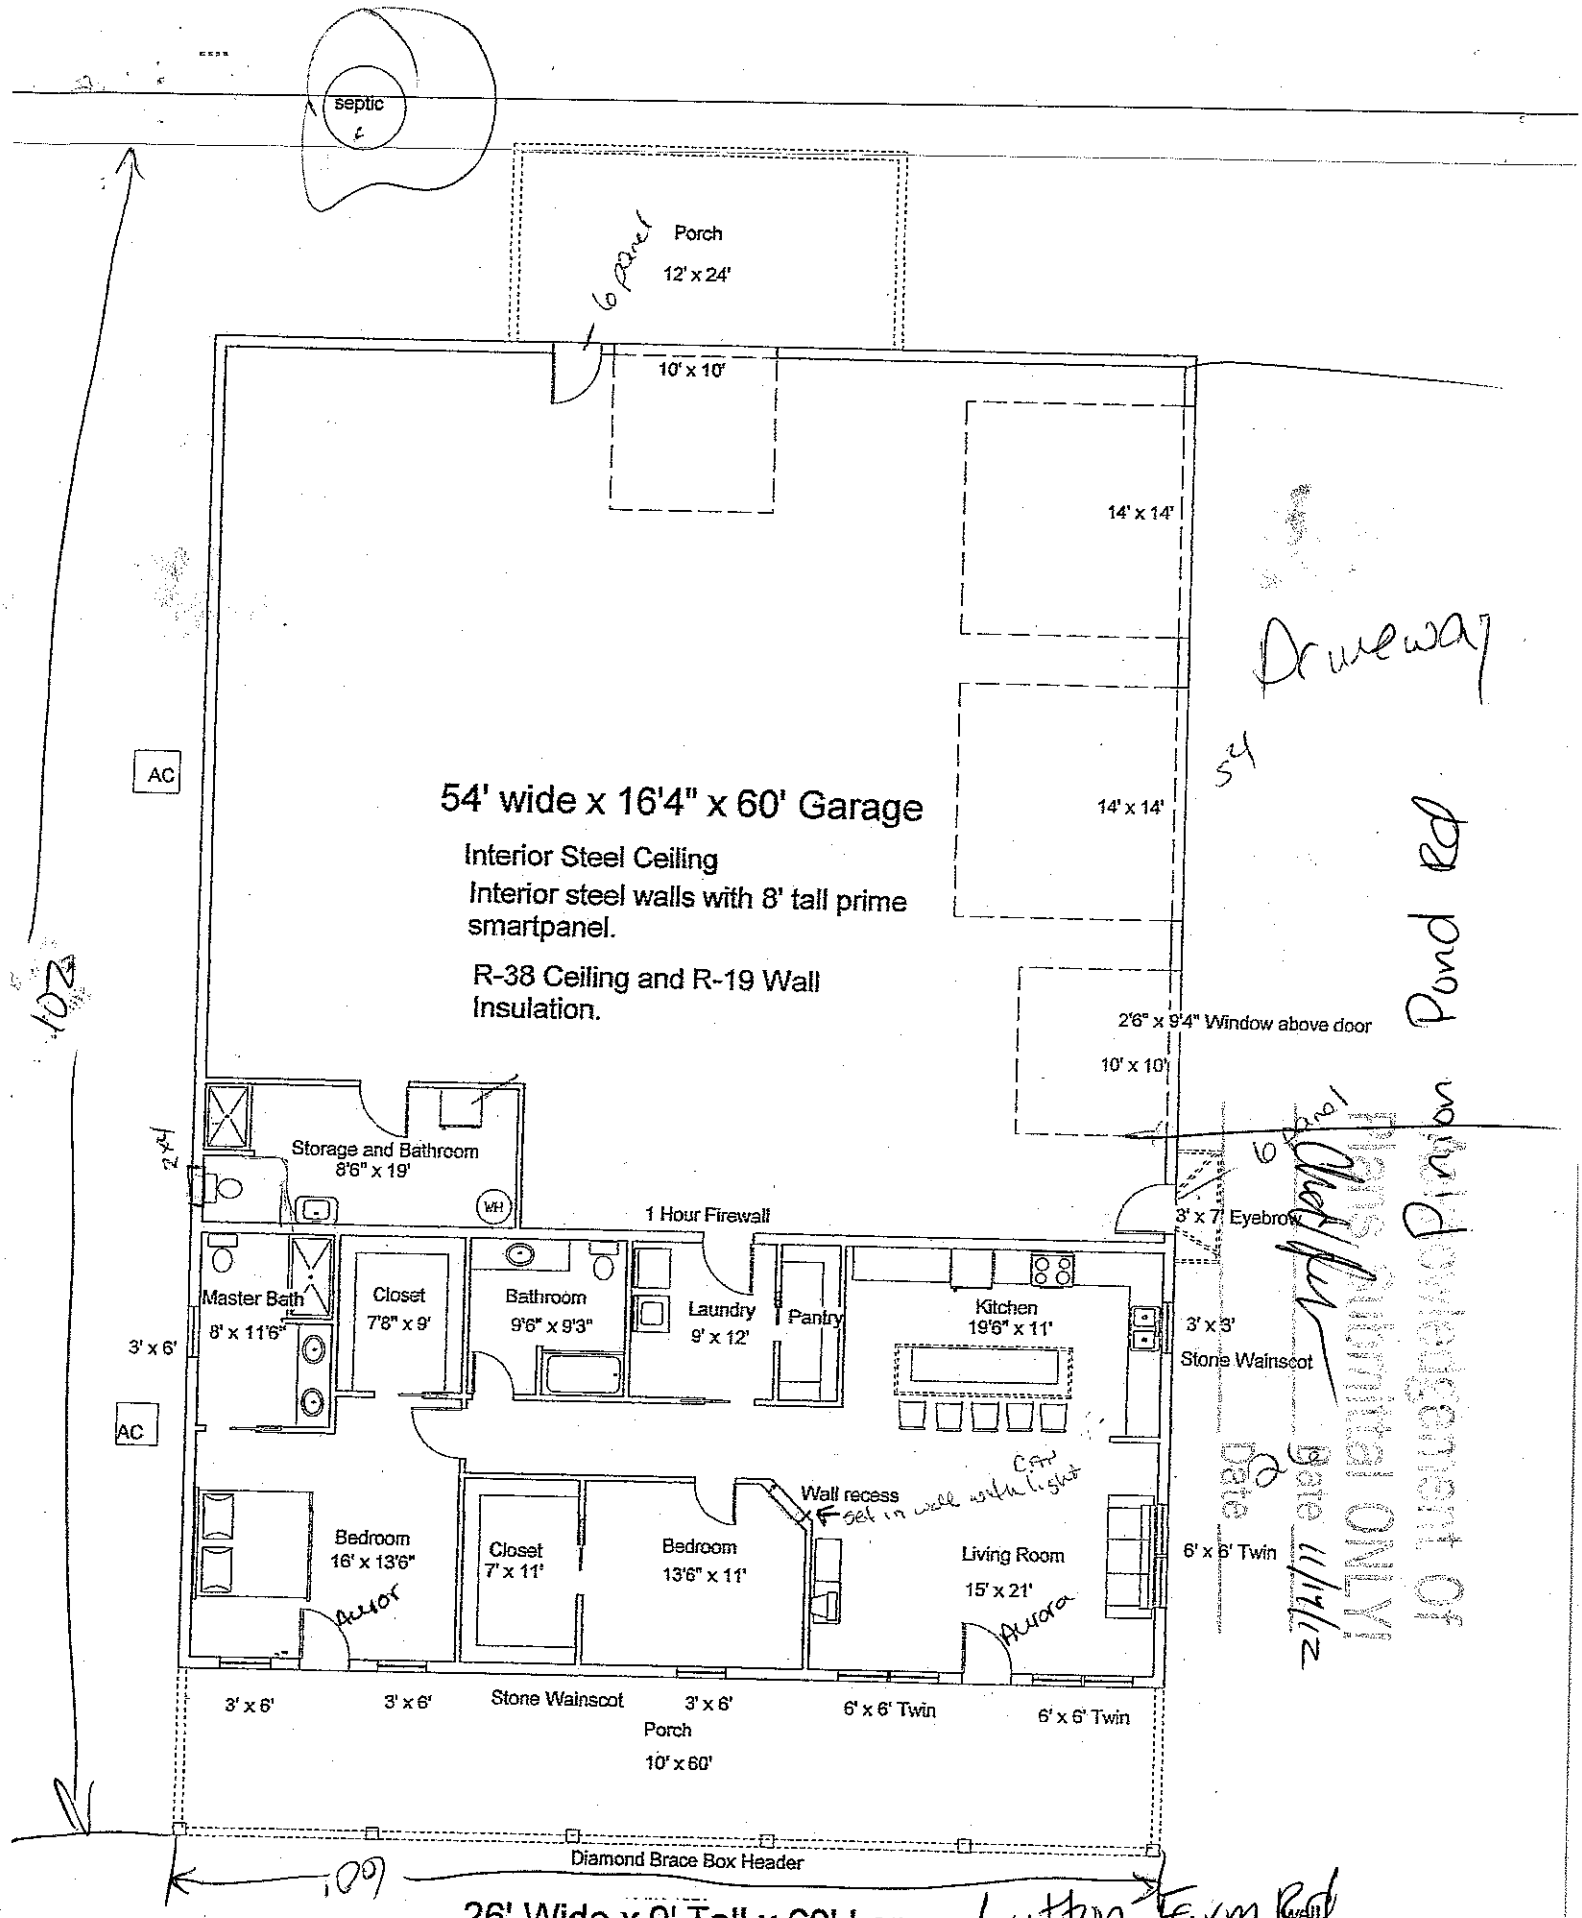

septic
Porch
12' x 24'
6 panel
10' x 10'
14' x 14'
14' x 14'
Driveway
54
AC
54' wide x 16'4" x 60' Garage
Interior Steel Ceiling
Interior steel walls with 8' tall prime smartpanel.
R-38 Ceiling and R-19 Wall Insulation.
2'6" x 9'4" Window above door
10' x 10'
Pond Rd
102
2x4
Storage and Bathroom
8'6" x 19'
WH
1 Hour Firewall
6 panel
3' x 7' Eyebrow
Master Bath
8' x 11'6"
Closet
7'8" x 9'
Bathroom
9'6" x 9'3"
Laundry
9' x 12'
Pantry
Kitchen
19'6" x 11'
3' x 3'
Stone Wainscot
3' x 6'
AC
Wall recess
Set in wall with light
CAN
Bedroom
16' x 13'6"
Closet
7' x 11'
Bedroom
13'6" x 11'
Living Room
15' x 21'
6' x 6' Twin
Door
Door
3' x 6'
3' x 6'
Stone Wainscot
3' x 6'
Porch
10' x 60'
6' x 6' Twin
6' x 6' Twin
Diamond Brace Box Header
109
26' Wide x 9' Tall x 60' Long
Mono-slope attachment
Living Area (1560sq.ft.)
Lytton Farm Rd
Justin Henderson 11-8-12