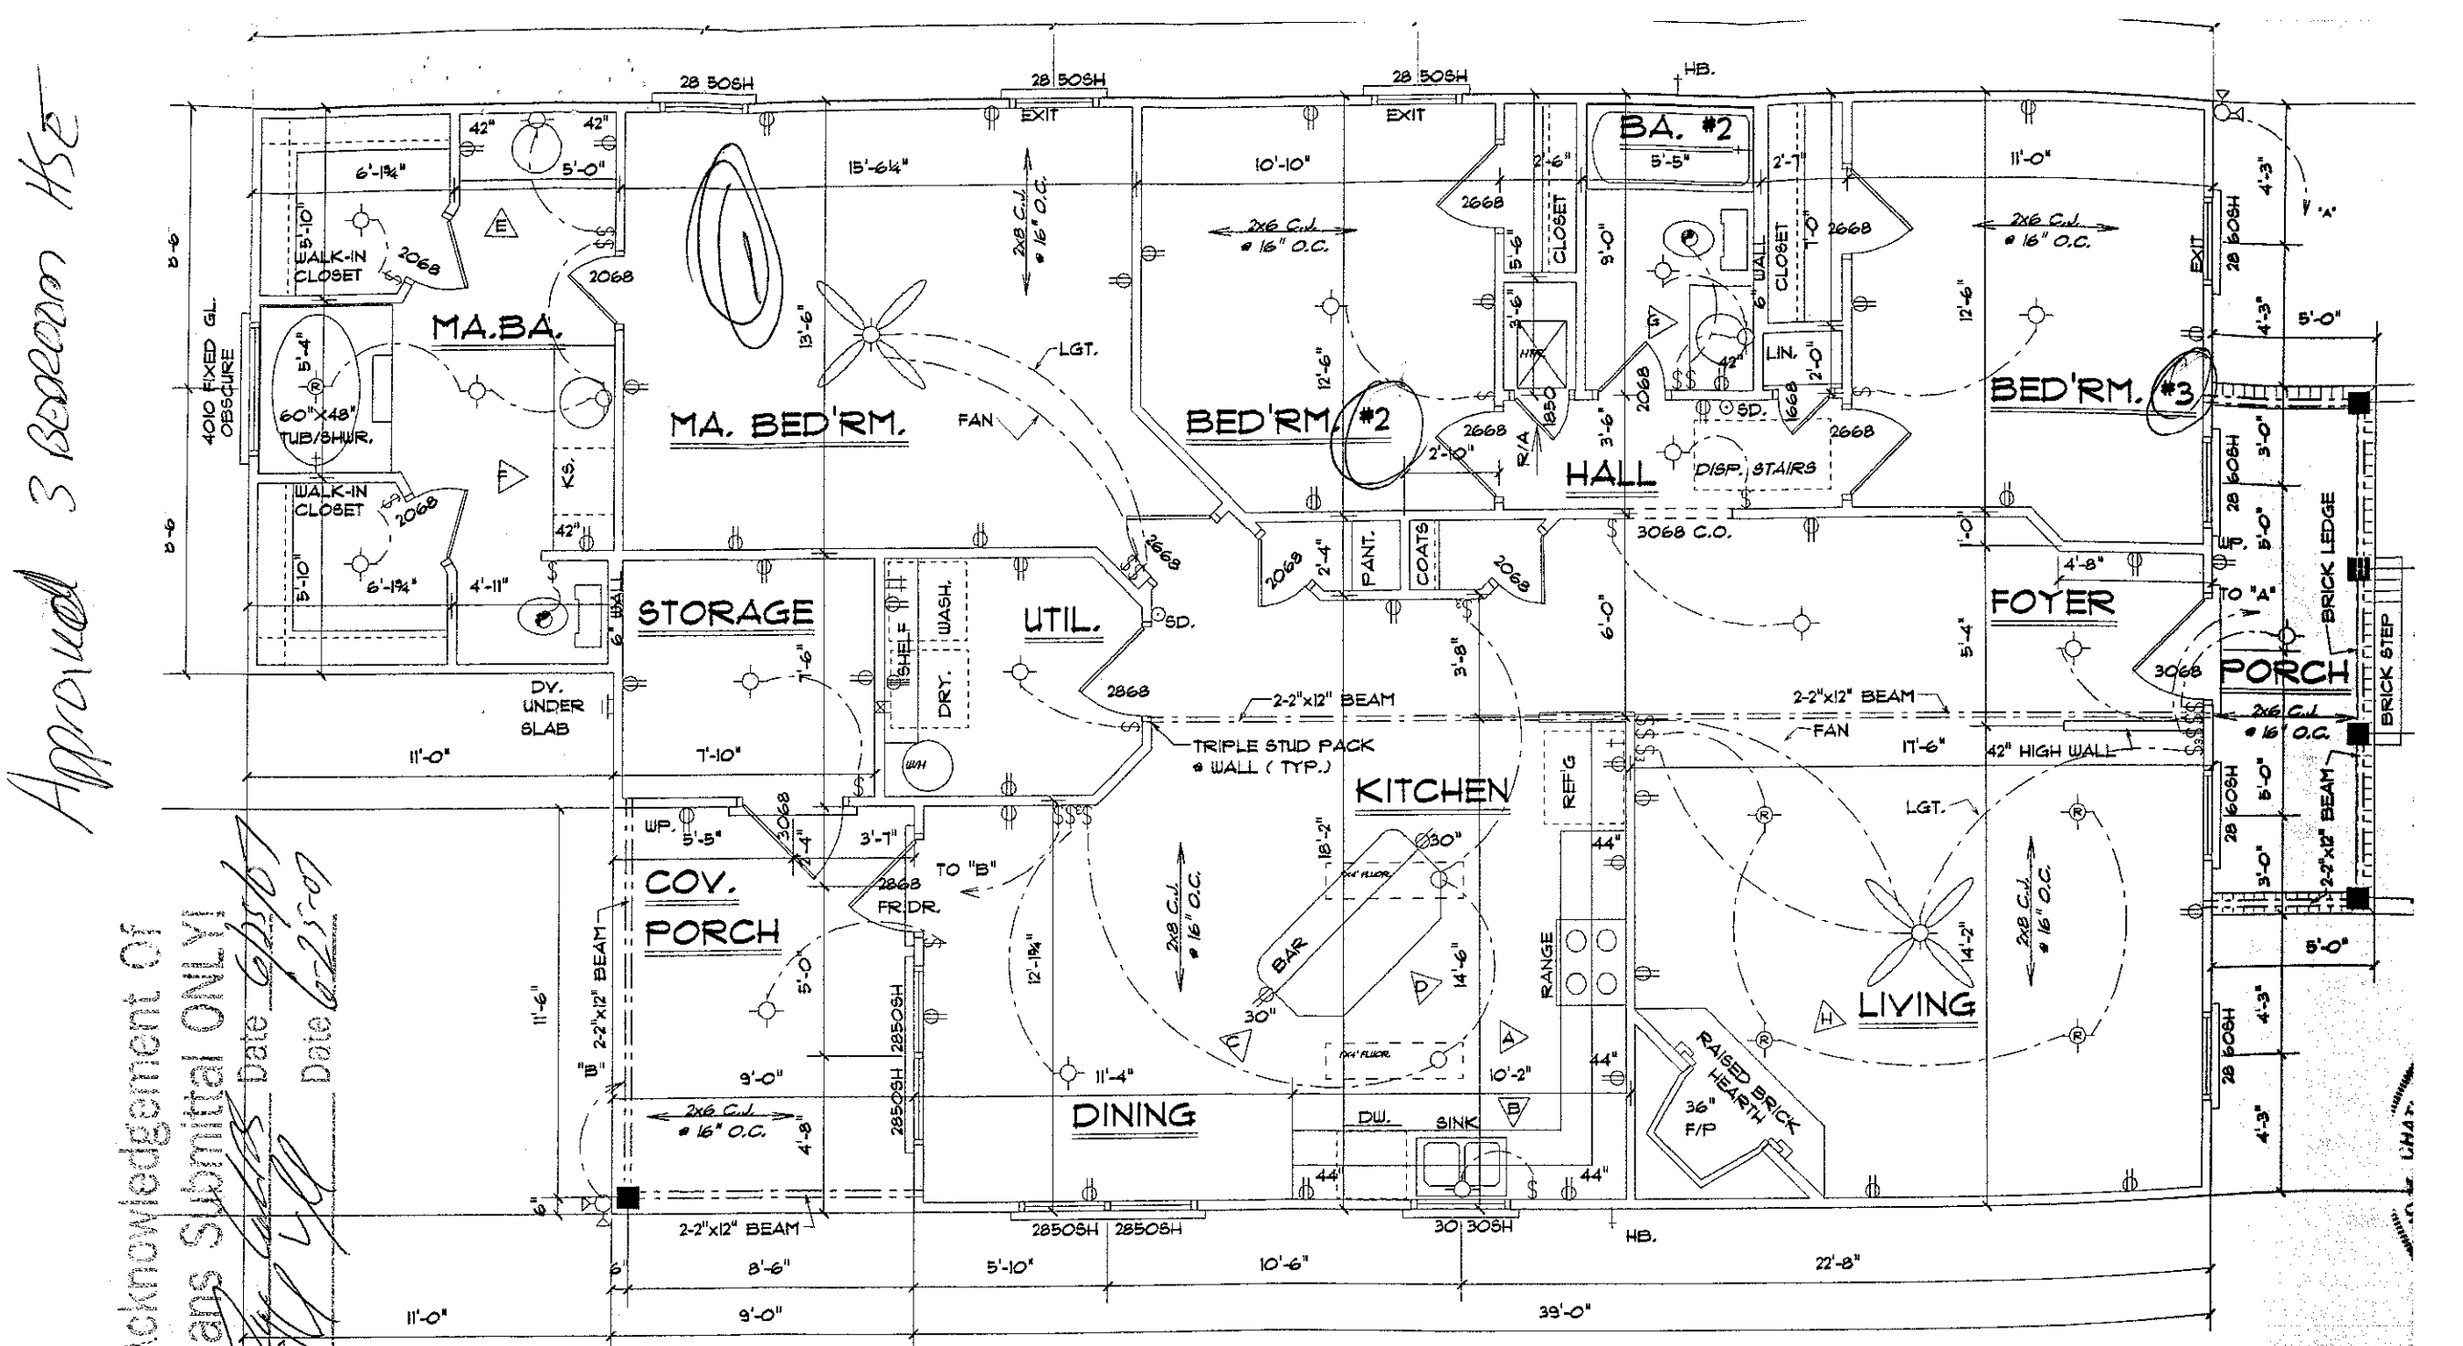


Approved 3 Bedroom HS

Acknowledgement of Plans Submittal ONLY!

Date 6-23-87

Date 6-23-87

FLOOR PLAN

NOTE:

Great care and effort have gone into the creation of the design of these plans. However, because of the impossibility of providing any personal and/or "on-the-site" consultation and supervision over the actual construction, and because of the great variance in local building