
Acknowledgement
Plans Submitted ONLY
Date 8-20-15
Date 9/1/15

off frame Modular Home

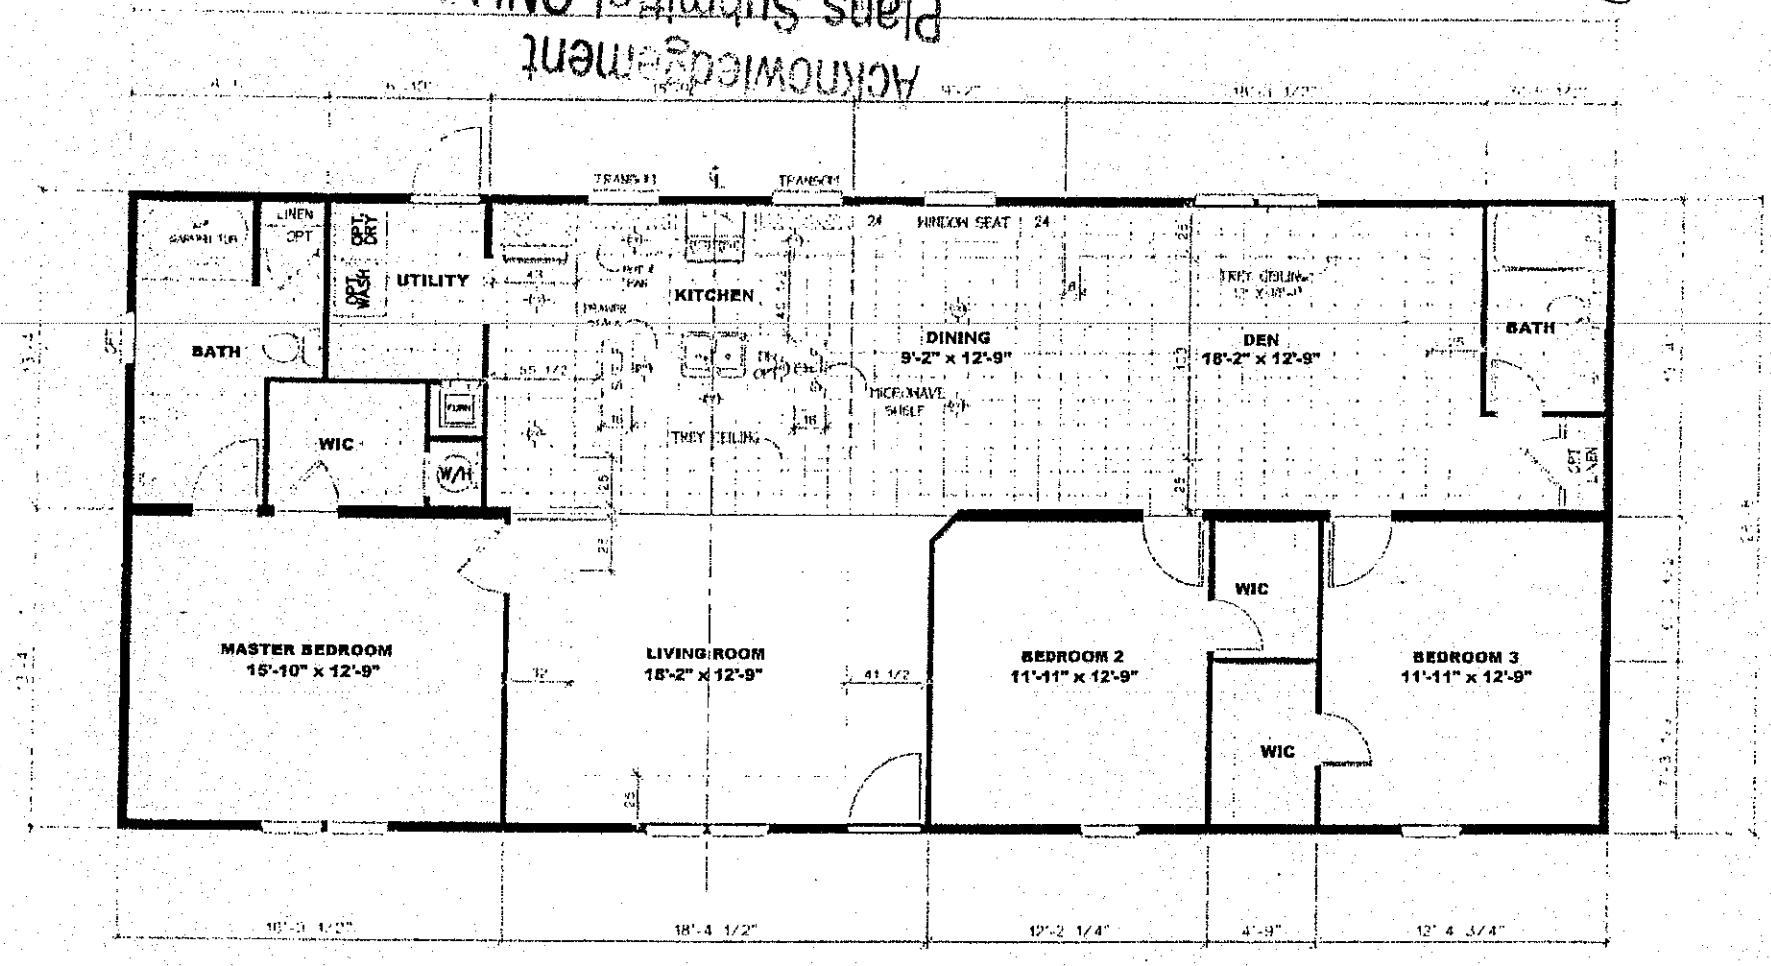

28 WIDE X 64 LONG
(THREE BEDROOM STANDARD)