
Gretchin Godfelter
441 Lytton St. Troutman

Acknowledgement Of
Plans Submittal ONLY!
Gretchin Godfelter Date 7/11/08
Date 7/11/08

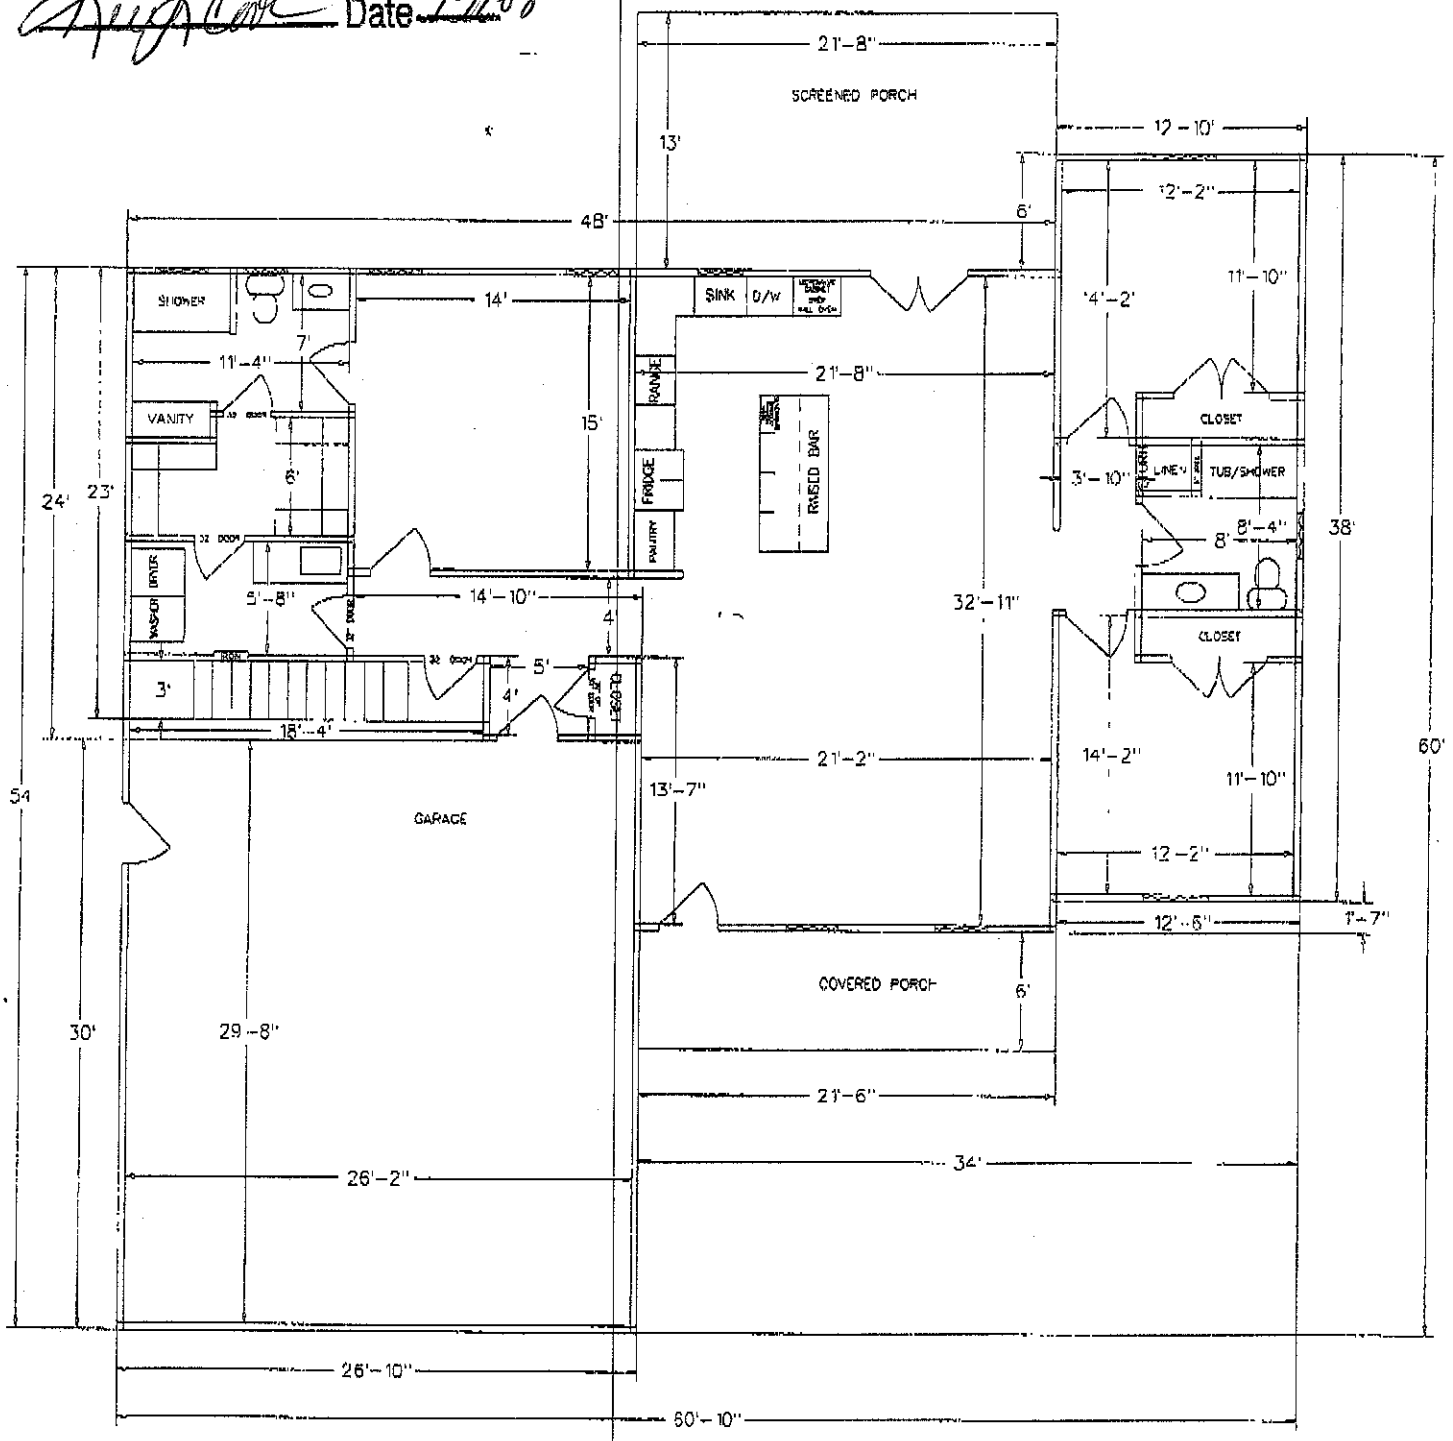

Unfinished Basement