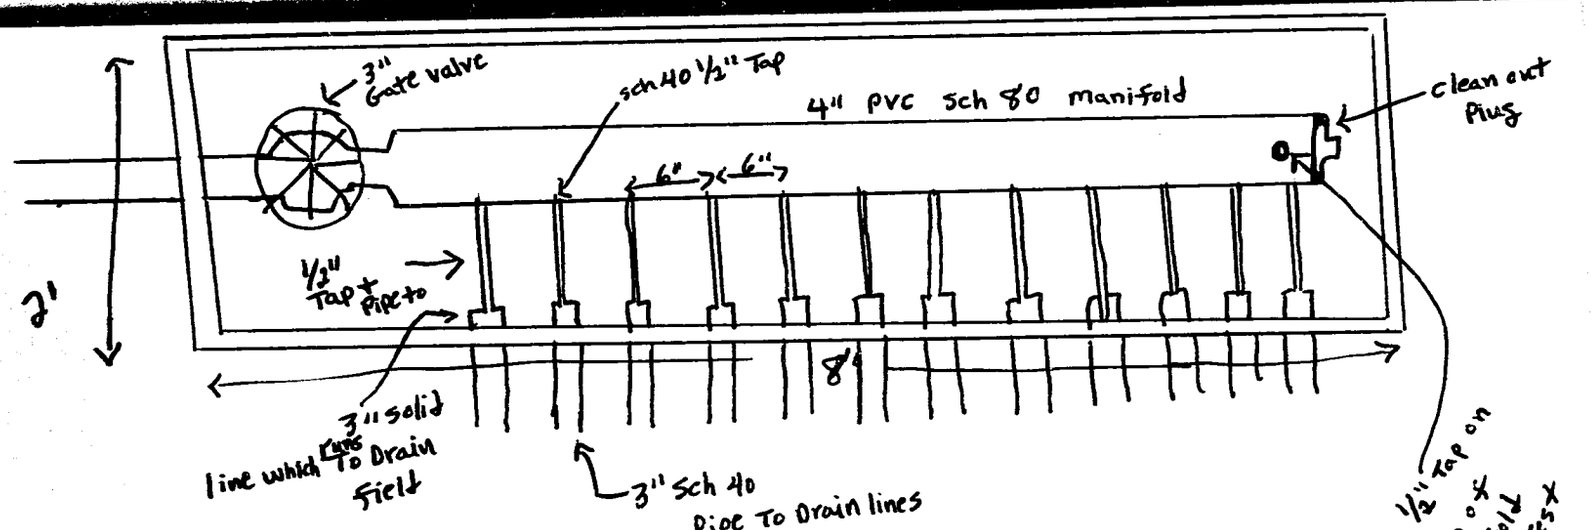


Lids on 60X must be easily removeable + weather tight

Top of 60X must 6" above finish Grade of Landscape

Statesville Moose Lodge

Detail on manifold 60X + manifold