
Janice Smith
Southview EST Lot 25

PRESSURE MANIFOLD DESIGN

ATTACHMENT TO P.D.# 80659

~~TAX MAP~~ # 4733101395

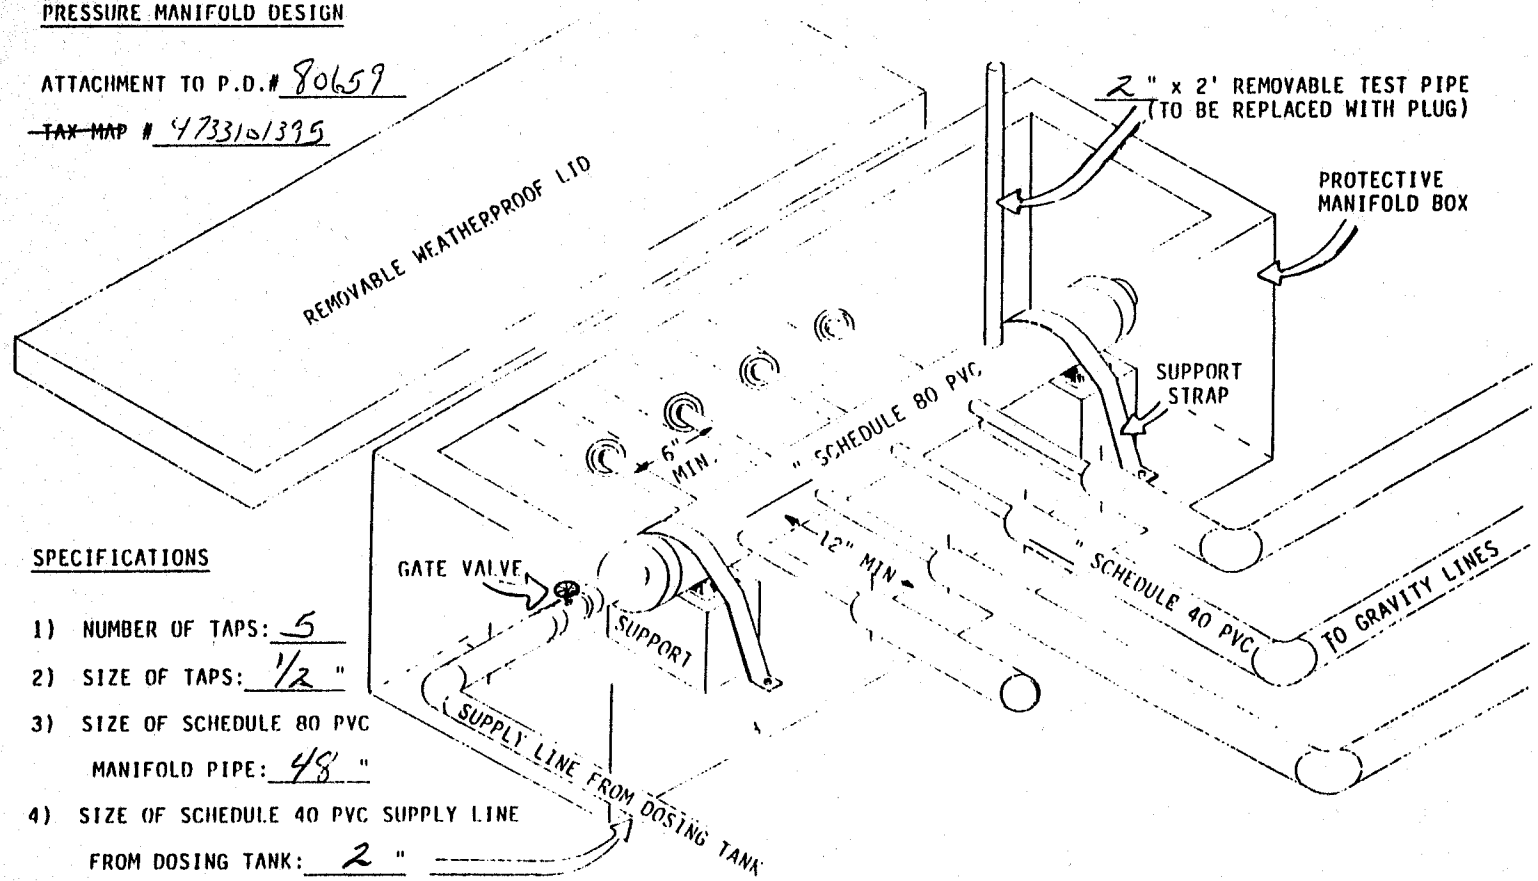

SPECIFICATIONS

1) NUMBER OF TAPS: 5
2) SIZE OF TAPS: 1/2 "
3) SIZE OF SCHEDULE 80 PVC MANIFOLD PIPE: 4/8 "
4) SIZE OF SCHEDULE 40 PVC SUPPLY LINE FROM DOSING TANK: 2 "