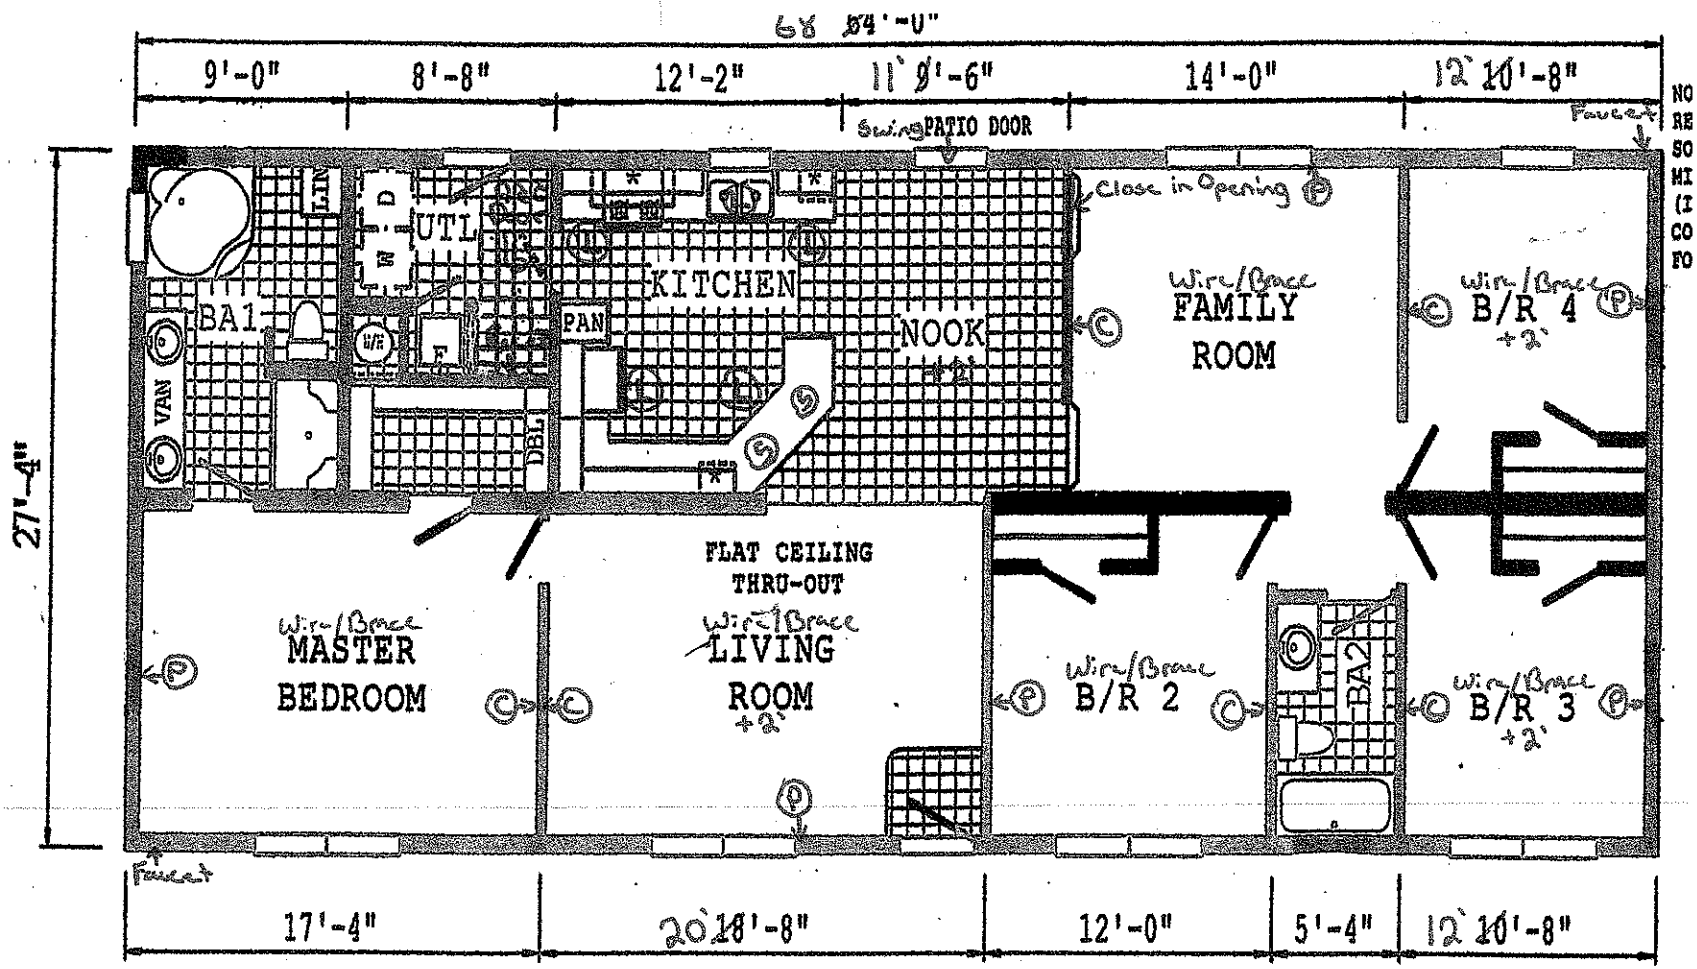


SZ503-A1 2864 Approx. ~~1749~~ 1859 Sq. Ft.* * = STAGGERED OVERHEAD CABINETS W/OPT 9' C

+4'

Dustin B. Howell 6-30-07

Crystal C. Howell 6-30-07

Acknowledgement Of Plans Submittal ONLY!

STEVE HEDRICK Date 7-30-07

Date 7-30-07

6-Phone
6-Cable
5-Can L
2-Stem

SELECT HOMES www.selectmodular.com
153 Blaise Church Rd., Mocksville, NC 27028
ANTHONY TILLEY
Direct: (336) 751-7340
Fax: (336) 751-7895
Toll Free: 1-866-624-7457
Cell: (336) 362-0831
anthonytilley@selectmodular.com
EQUAL HOUSING OPPORTUNITY

Customer: Howell

TITLE 2864

SALES LITERATURE

REVISIONS						
DATE	NUMBER					