
PRESSURE MANIFOLD DESIGN

ATTACHMENT TO ~~P.D.#~~ Davis + Kay Lwood Repair

TAX MAP # 4735072523

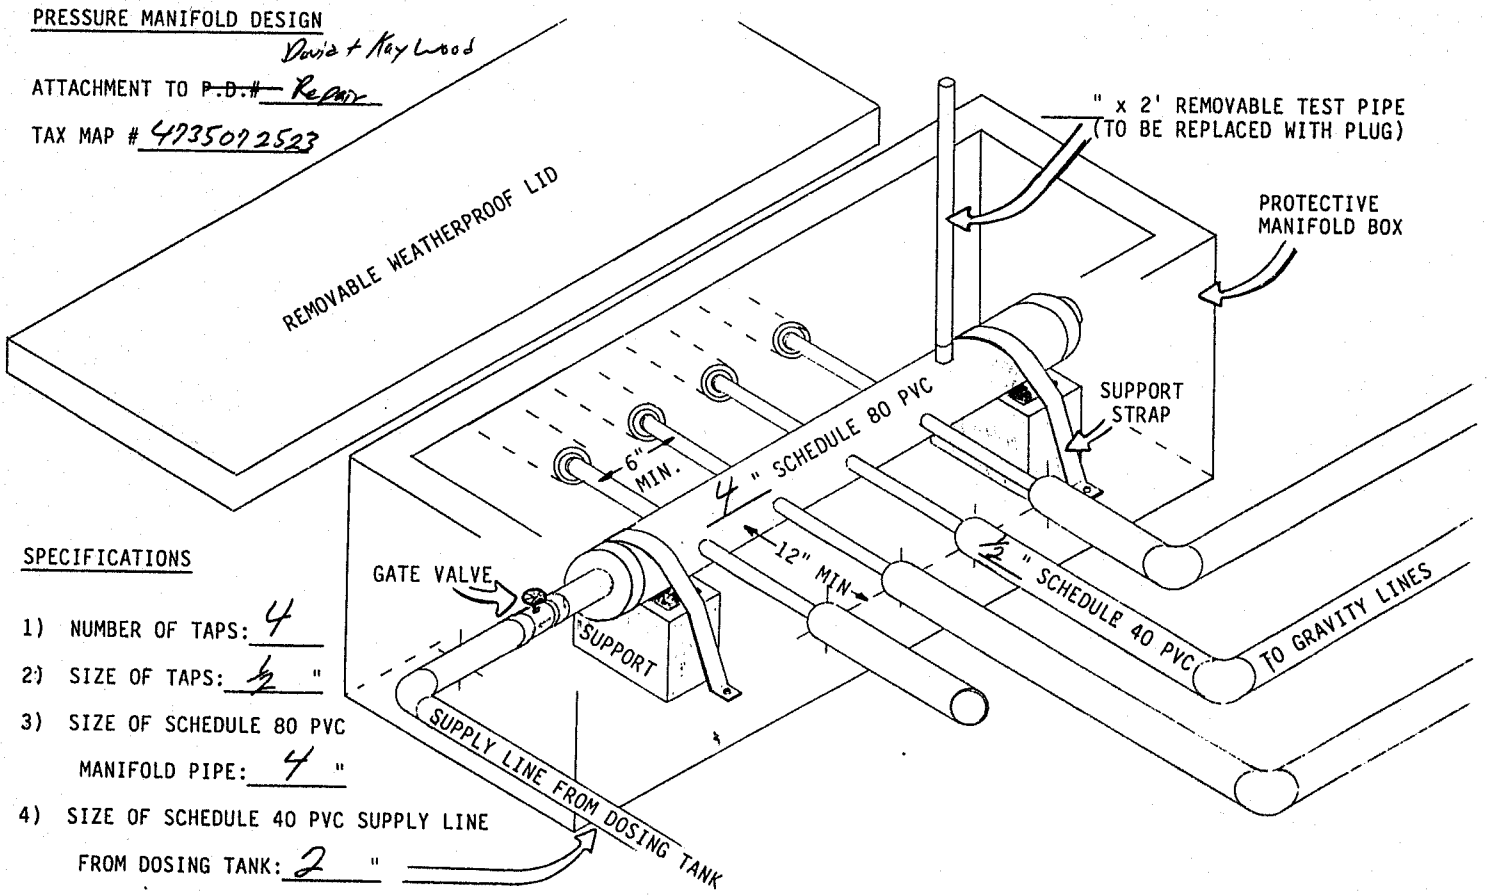

SPECIFICATIONS

1) NUMBER OF TAPS: 4
2) SIZE OF TAPS: ½ "
3) SIZE OF SCHEDULE 80 PVC MANIFOLD PIPE: 4 "
4) SIZE OF SCHEDULE 40 PVC SUPPLY LINE FROM DOSING TANK: 2 "