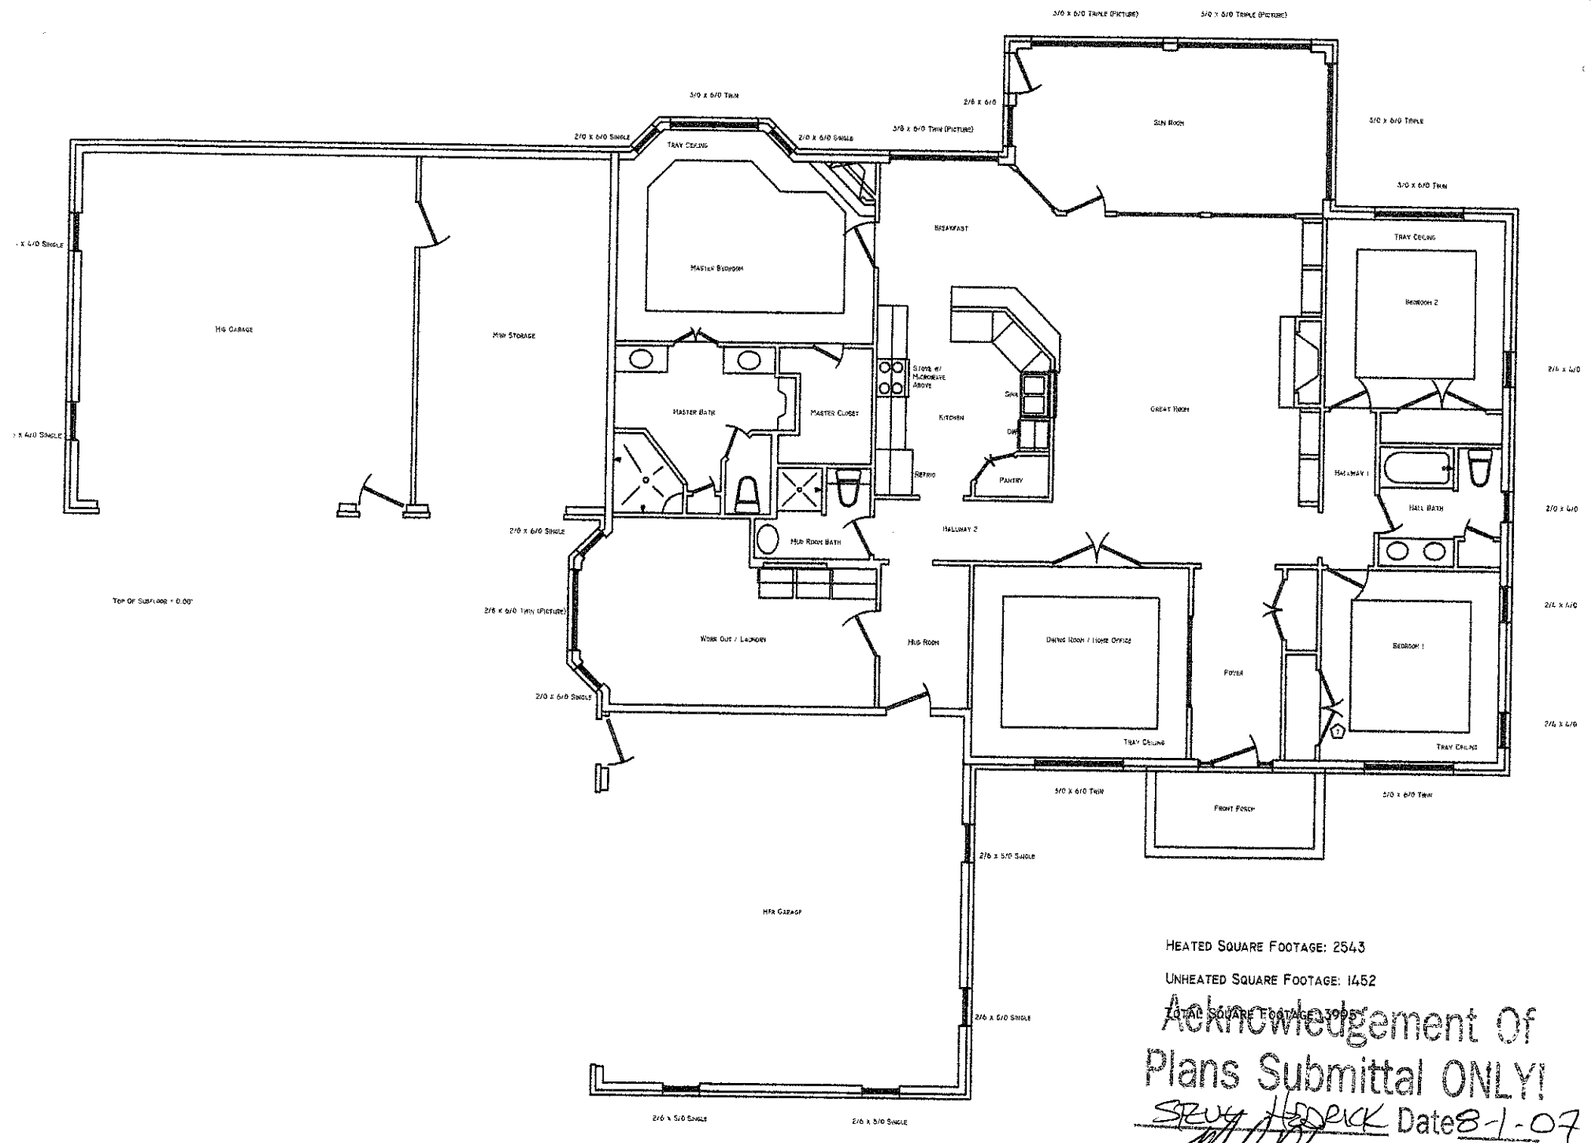


HEATED SQUARE FOOTAGE: 2543

UNHEATED SQUARE FOOTAGE: 1452

TOTAL SQUARE FOOTAGE: 3995

Acknowledgement Of
Plans Submittal ONLY!

Steve Hedrick Date 8-1-07

Date 08/01/07