
PRESSURE MANIFOLD DESIGN

RANDY SPARKS

ATTACHMENT TO P.D.# 094016

TAX MAP # 4735 39 1997

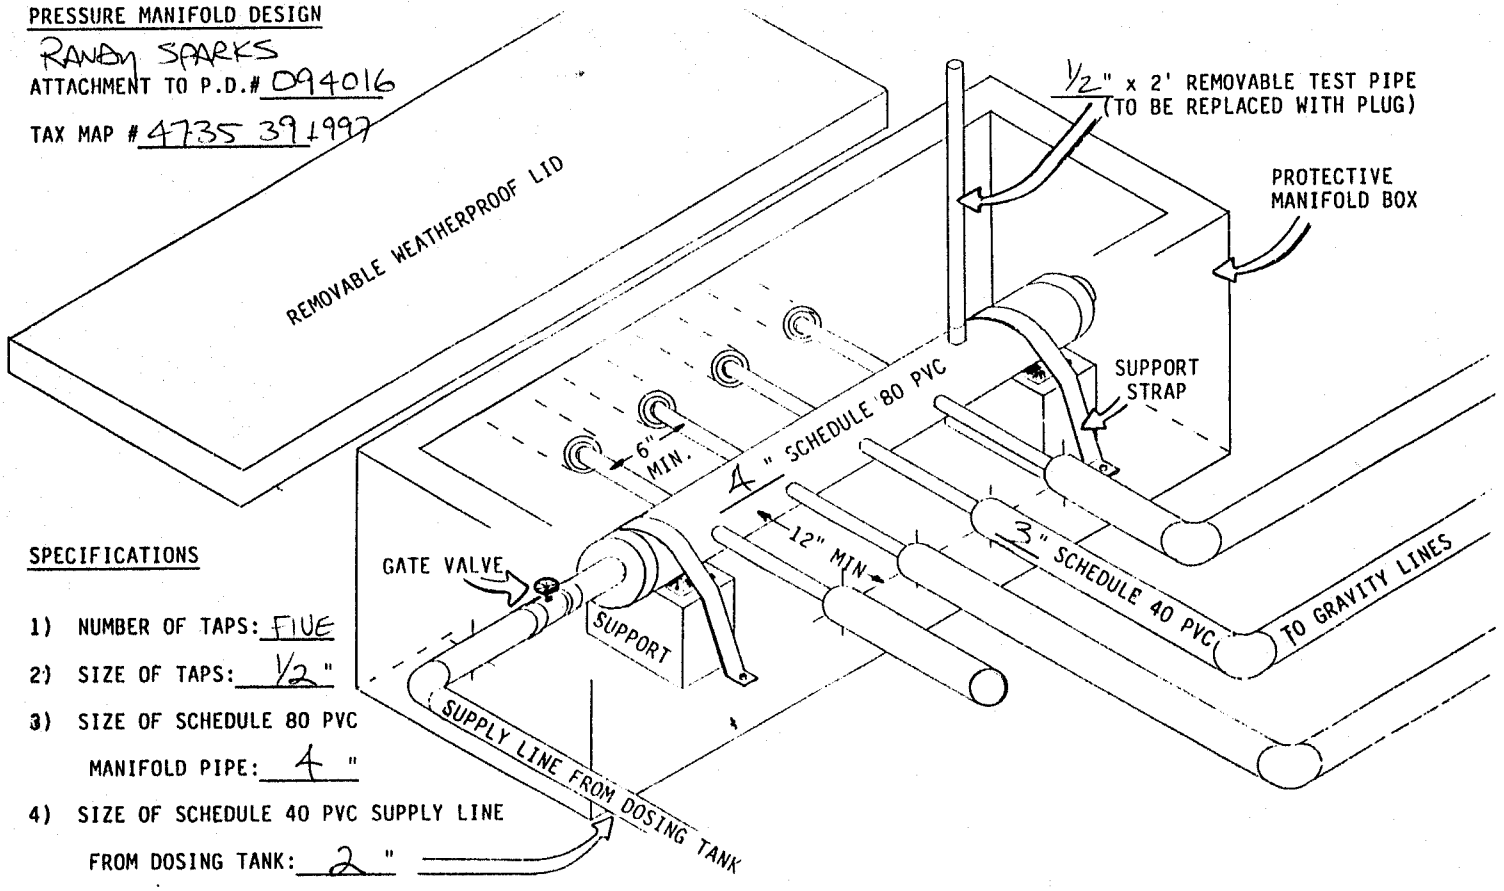

SPECIFICATIONS

1) NUMBER OF TAPS: FIVE
2) SIZE OF TAPS: 1/2 "
3) SIZE OF SCHEDULE 80 PVC MANIFOLD PIPE: 4 "
4) SIZE OF SCHEDULE 40 PVC SUPPLY LINE FROM DOSING TANK: 2 "