
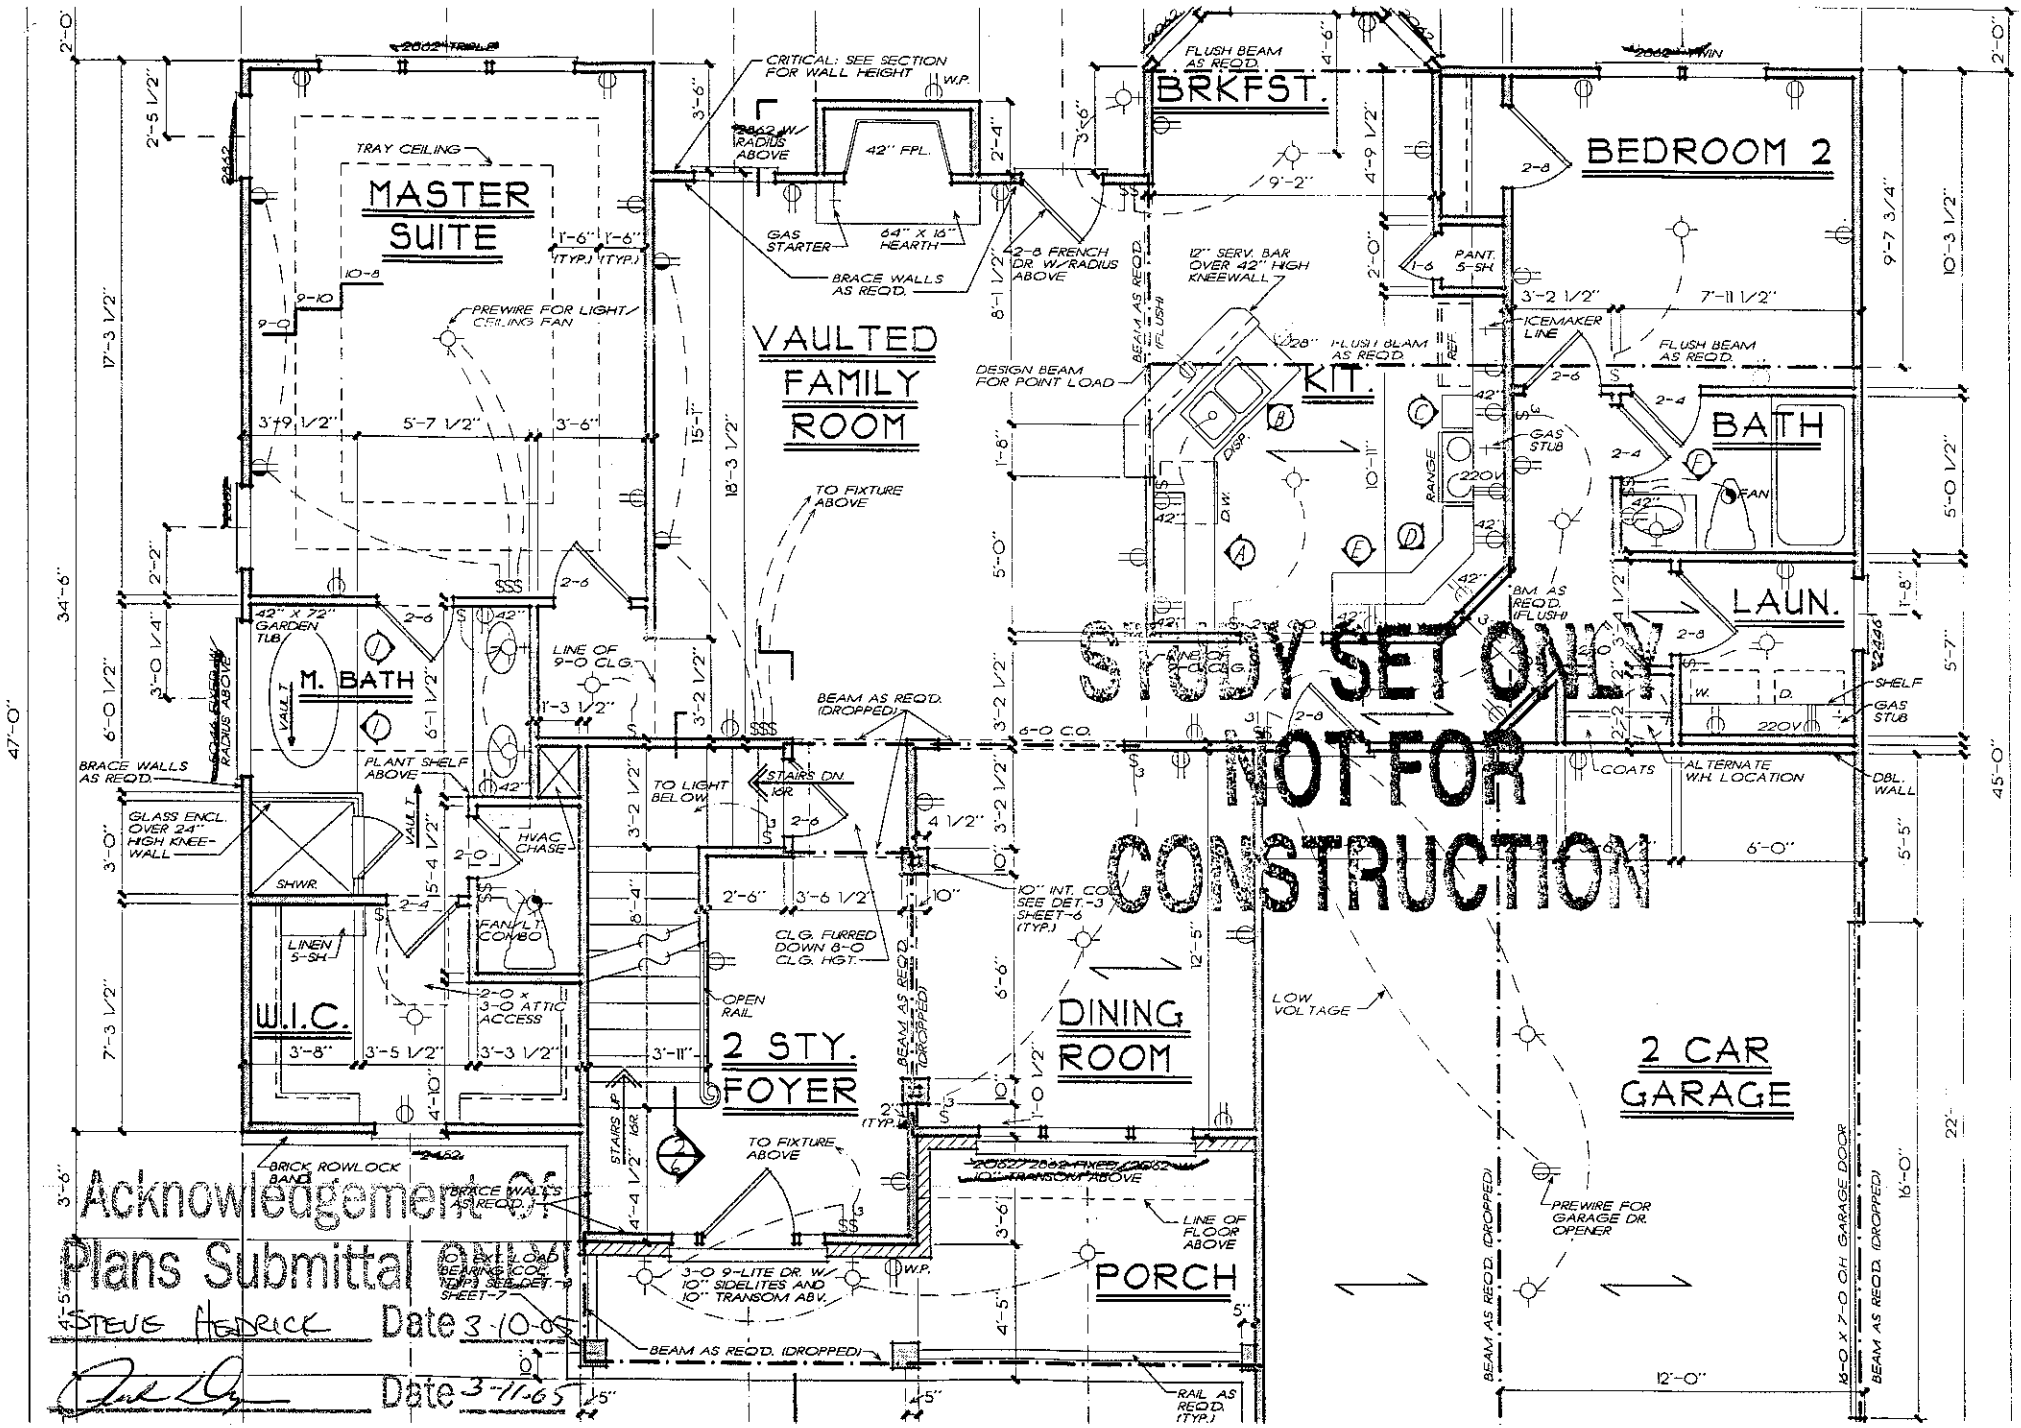


Acknowledgement of Plans Submittal ONLY

STEVE HEDRICK Date 3-10-05

Date 3-11-05

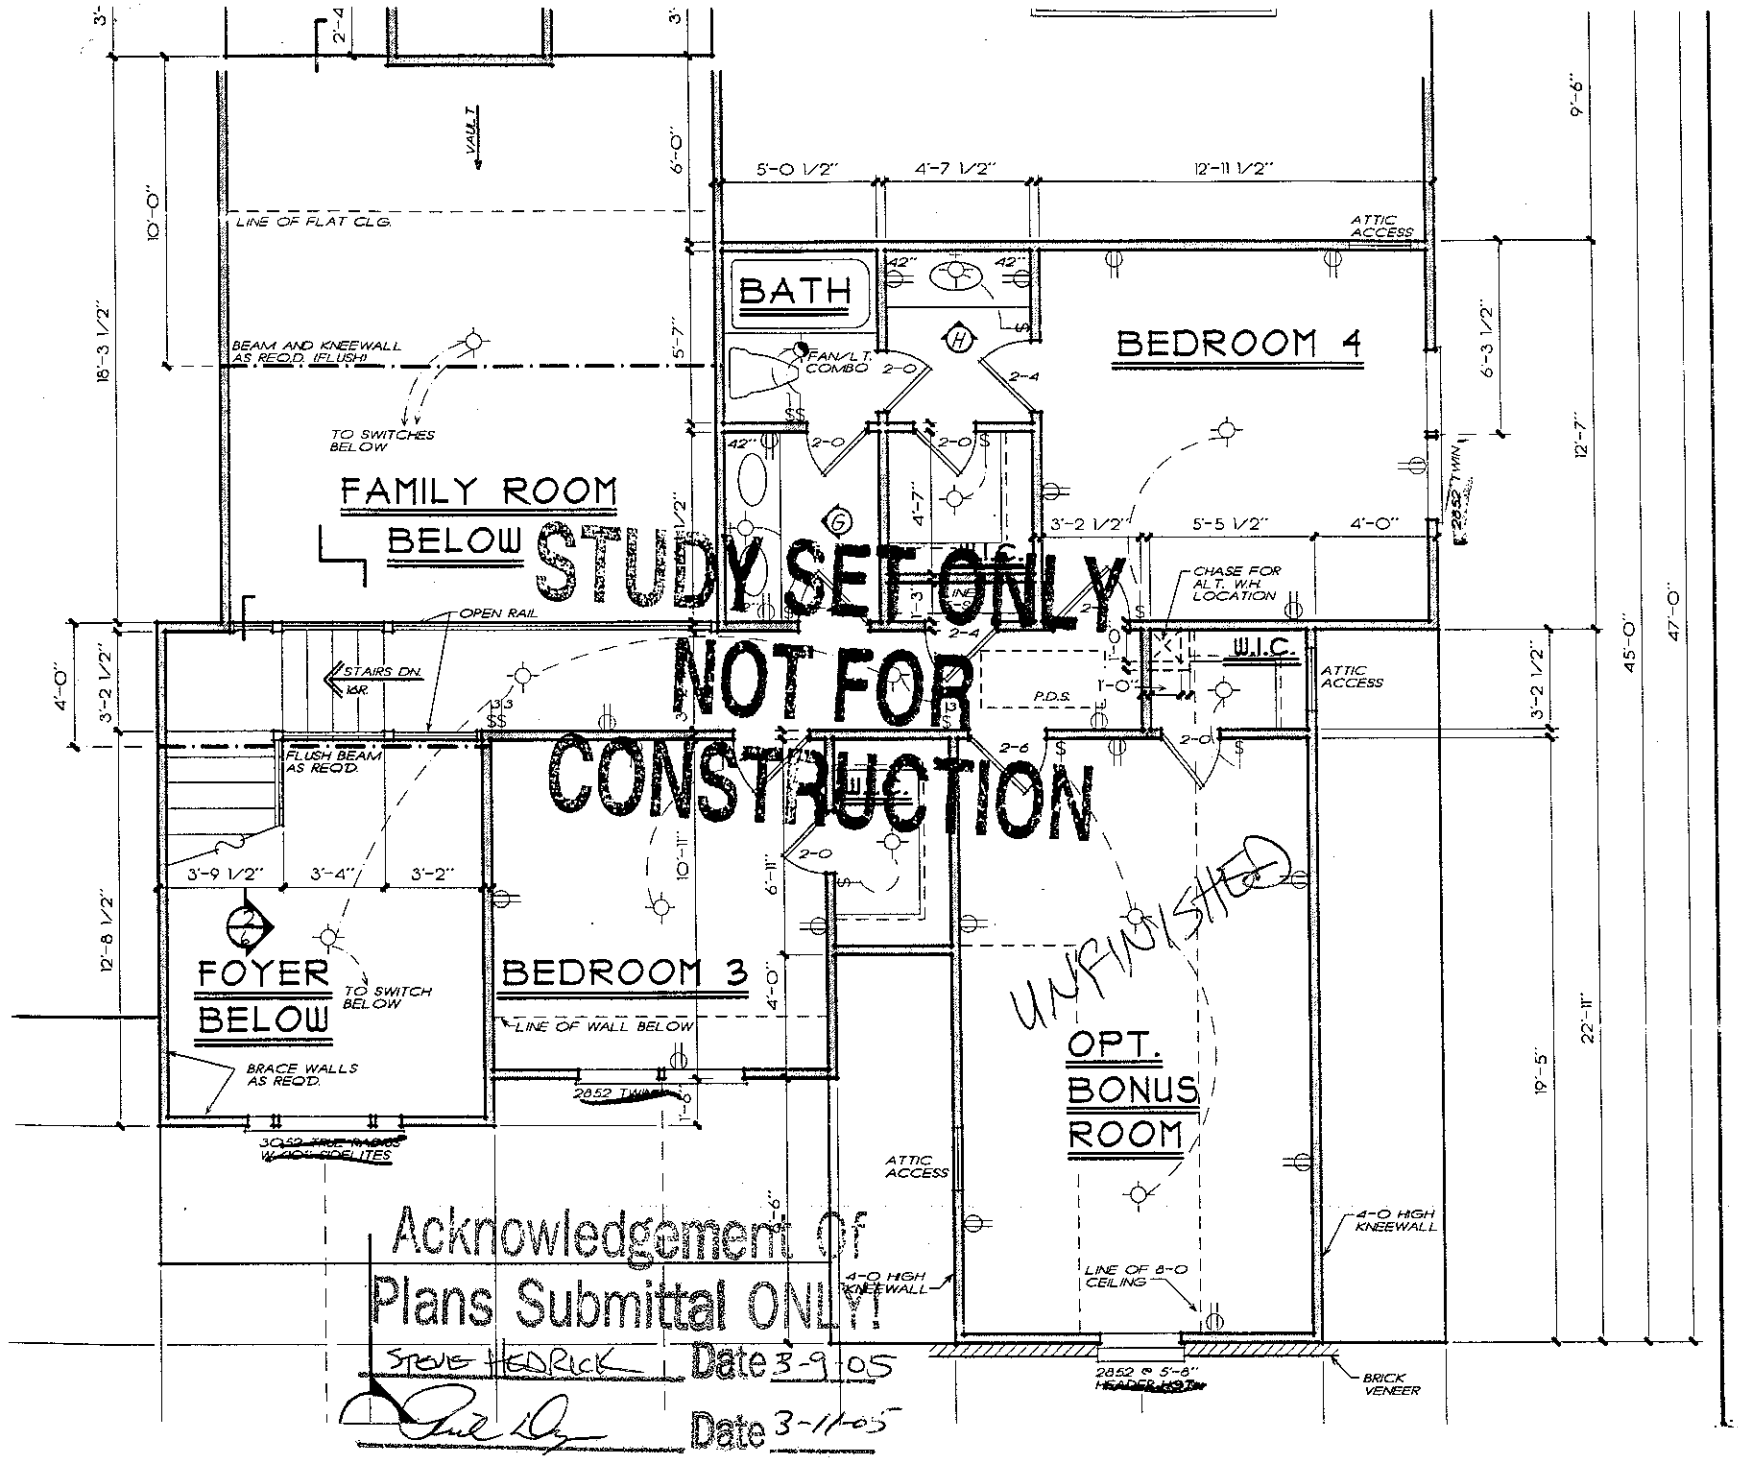

HOMEPLANS
DESIGNED FOR TODAY'S MARKET

SECOND FLOOR PLAN

THE BROOKHAVEN

FBA
FRANK BETZ ASSOCIATES, INC.
2401 LAKE PARK DRIVE/SUITE 250
SMYRNA, GEORGIA 30080
770/431-0888
www.frankbetz.com

BY JAG CK KKW