
PRESSURE MANIFOLD DESIGN

JEFFREY TAYLOR

ATTACHMENT TO P.D.# 088921

TAX MAP #47353941 57 (pt)

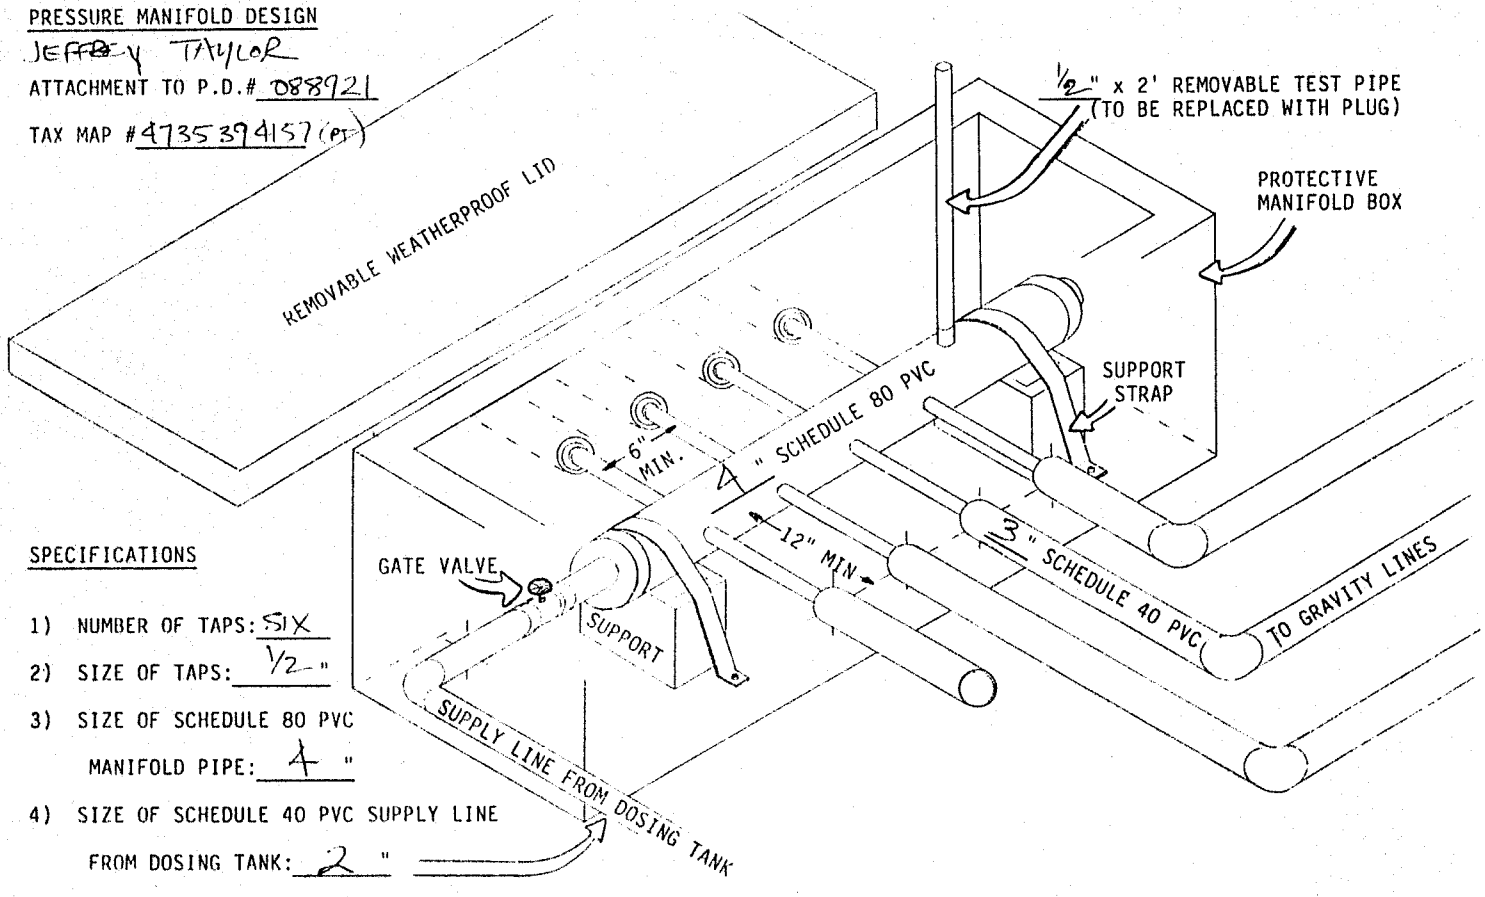

SPECIFICATIONS

1) NUMBER OF TAPS: SIX
2) SIZE OF TAPS: ½"
3) SIZE OF SCHEDULE 80 PVC MANIFOLD PIPE: 4"
4) SIZE OF SCHEDULE 40 PVC SUPPLY LINE FROM DOSING TANK: 2"