
PRESSURE MANIFOLD DESIGN

ATTACHMENT TO ~~P.D.~~ # Chris Leonhardt

TAX MAP # 4035393782

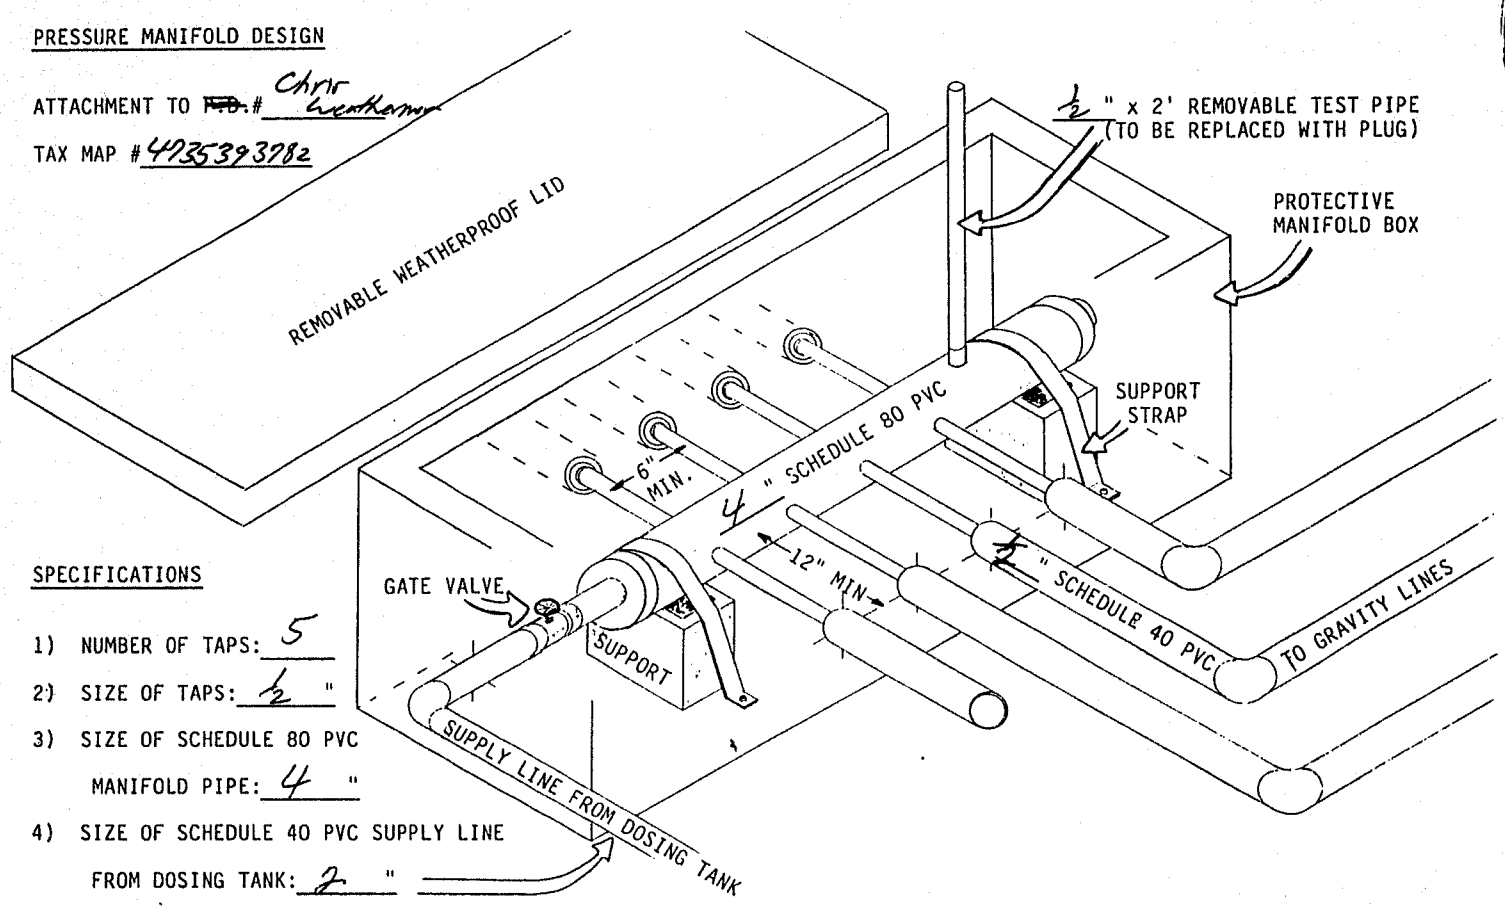

SPECIFICATIONS

1) NUMBER OF TAPS: 5
2) SIZE OF TAPS: ½ "
3) SIZE OF SCHEDULE 80 PVC MANIFOLD PIPE: 4 "
4) SIZE OF SCHEDULE 40 PVC SUPPLY LINE FROM DOSING TANK: 2 "