
PRESSURE MANIFOLD DESIGN

MEADOW OAKS II #112

ATTACHMENT TO P.D.# 086645

TAX MAP # 4735 39 4157 (PART)

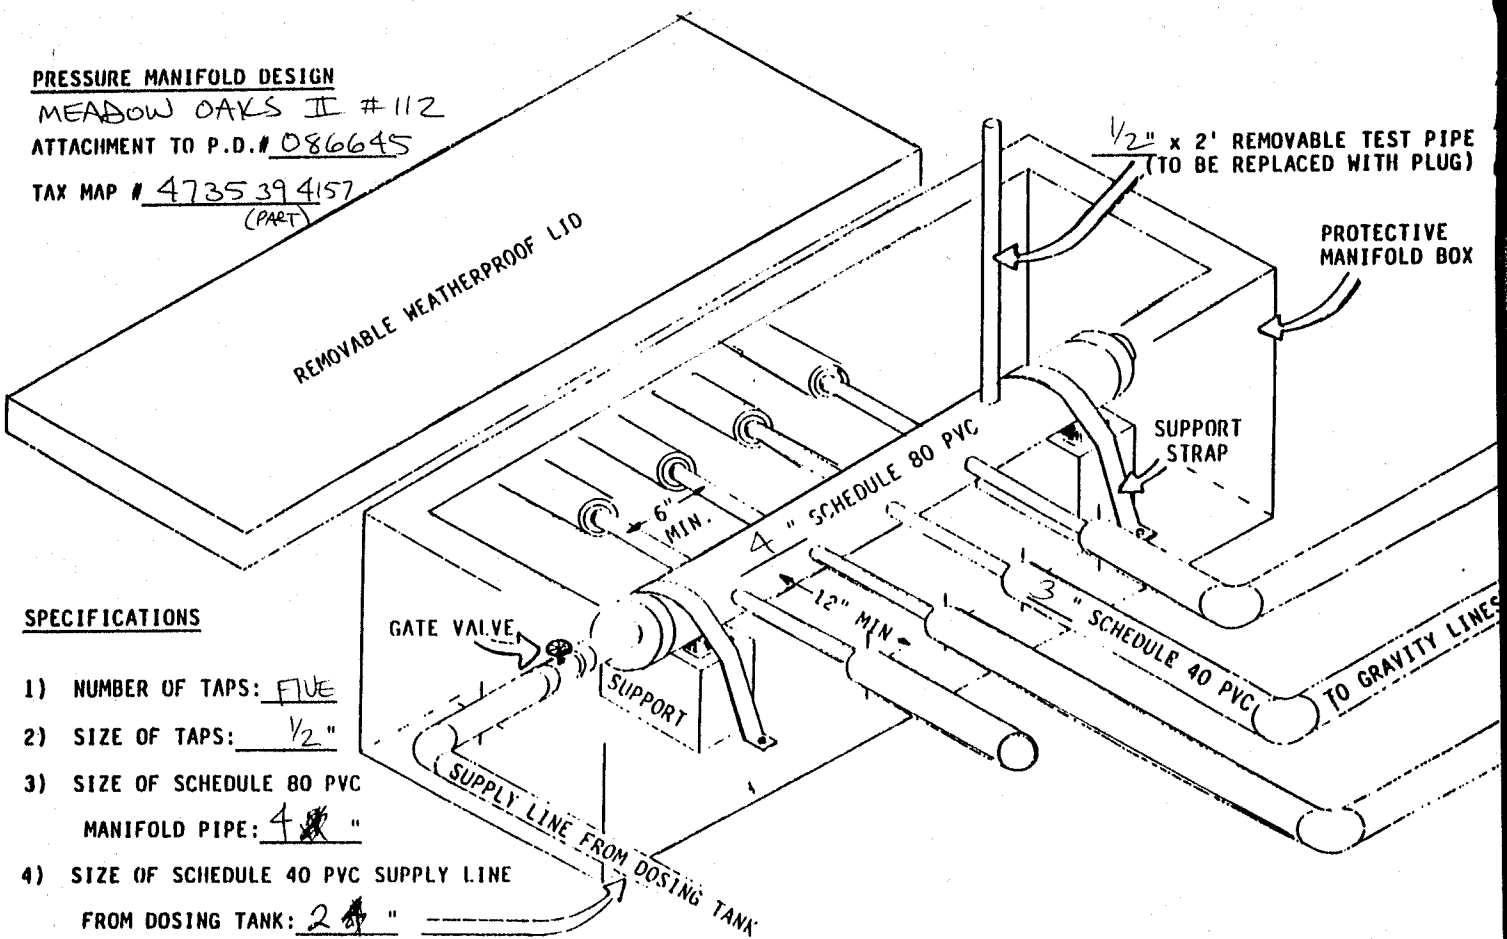

SPECIFICATIONS

1) NUMBER OF TAPS: FIVE
2) SIZE OF TAPS: 1/2"
3) SIZE OF SCHEDULE 80 PVC MANIFOLD PIPE: 4 "
4) SIZE OF SCHEDULE 40 PVC SUPPLY LINE FROM DOSING TANK: 2 "