

Plans Submittal ONLY!
Date 6/30/06
Date 6/30/06

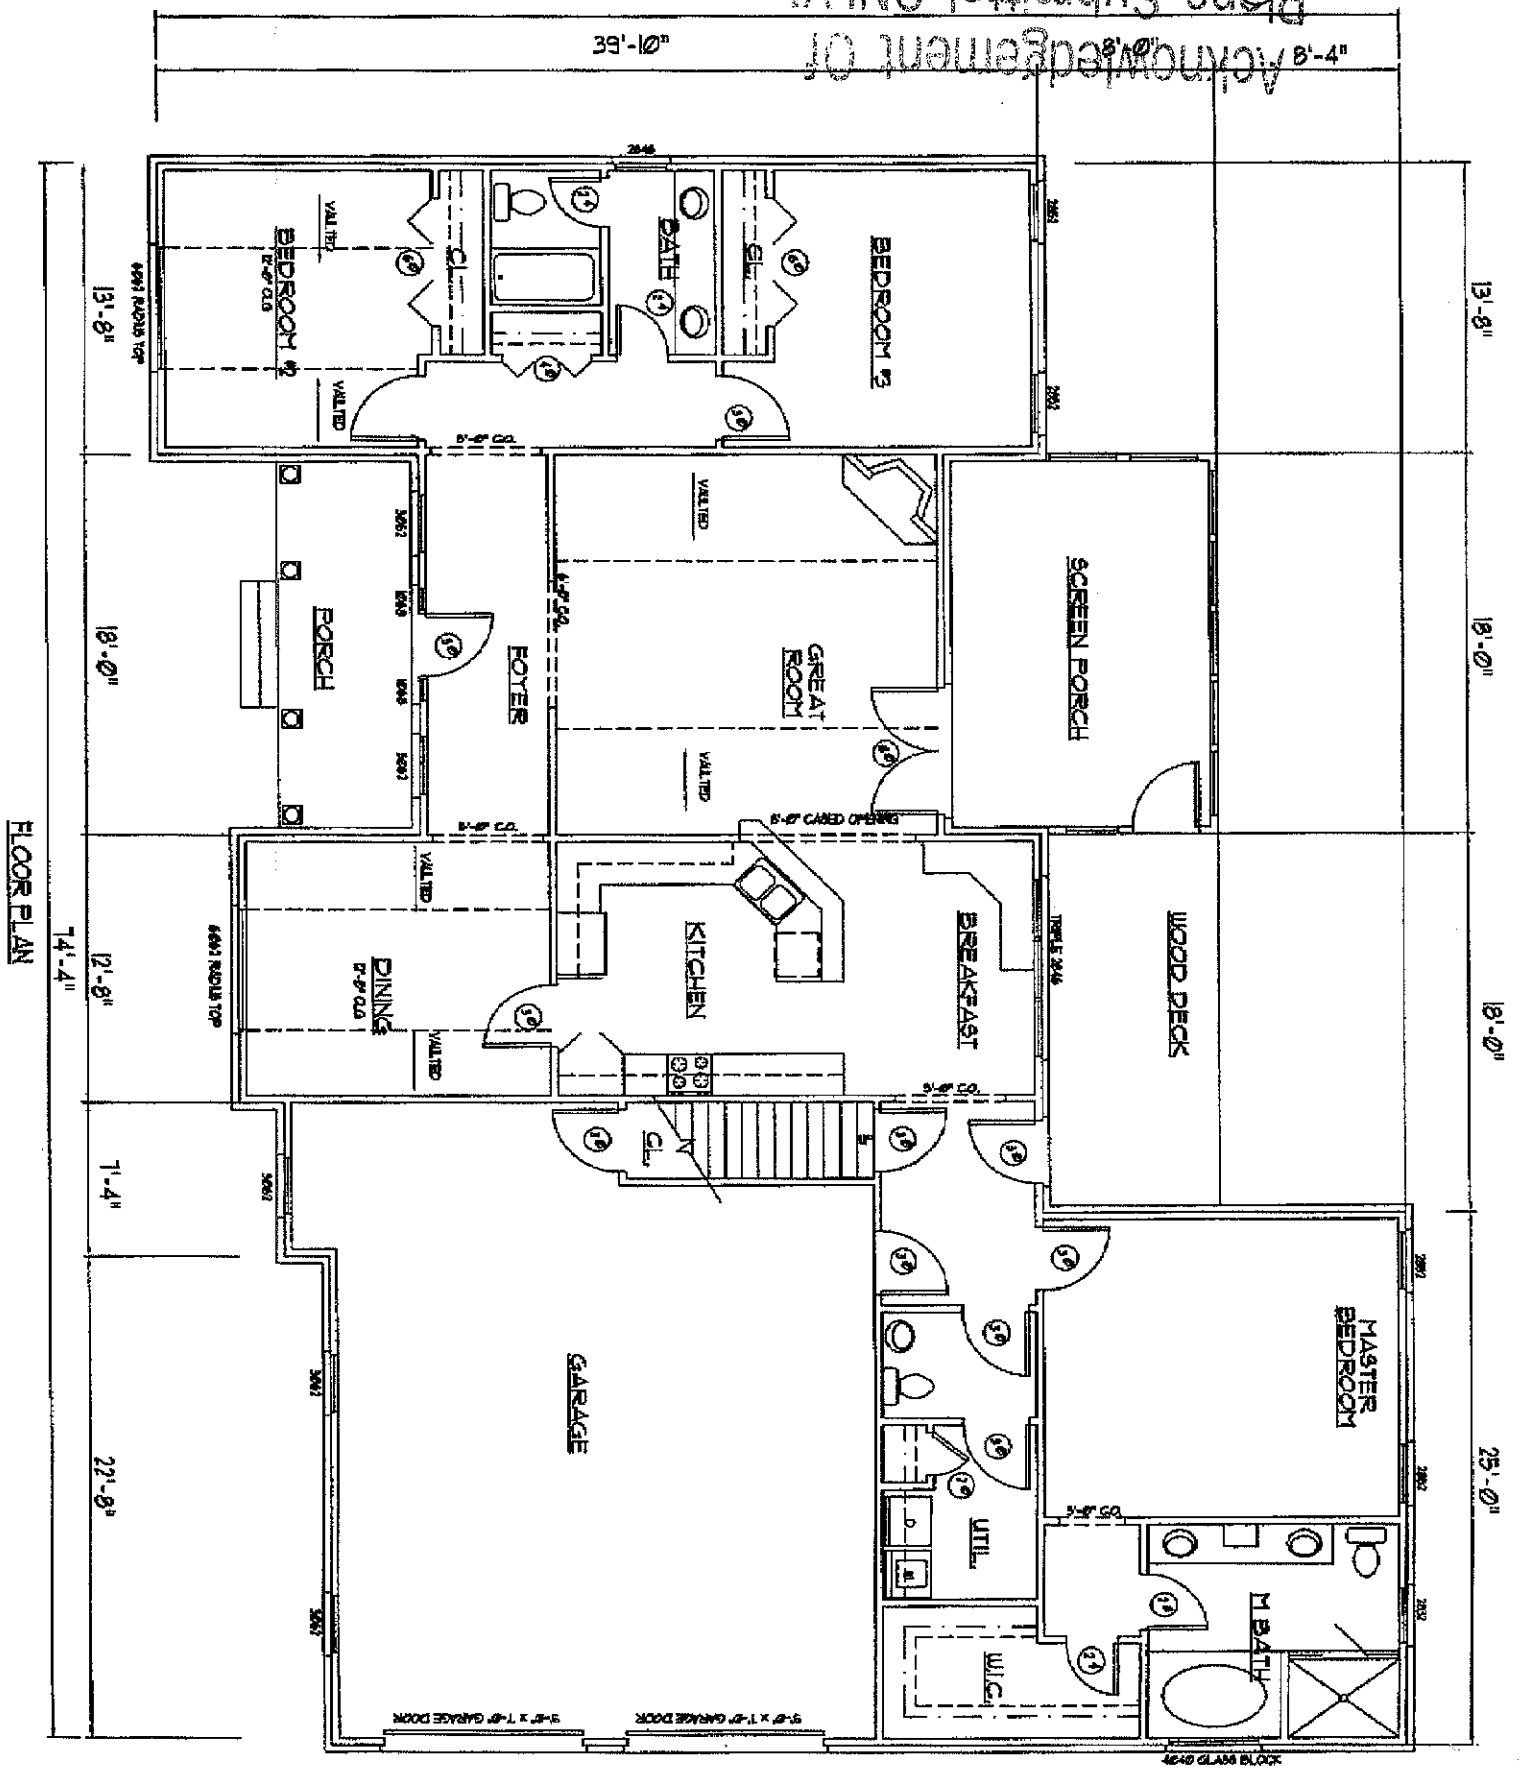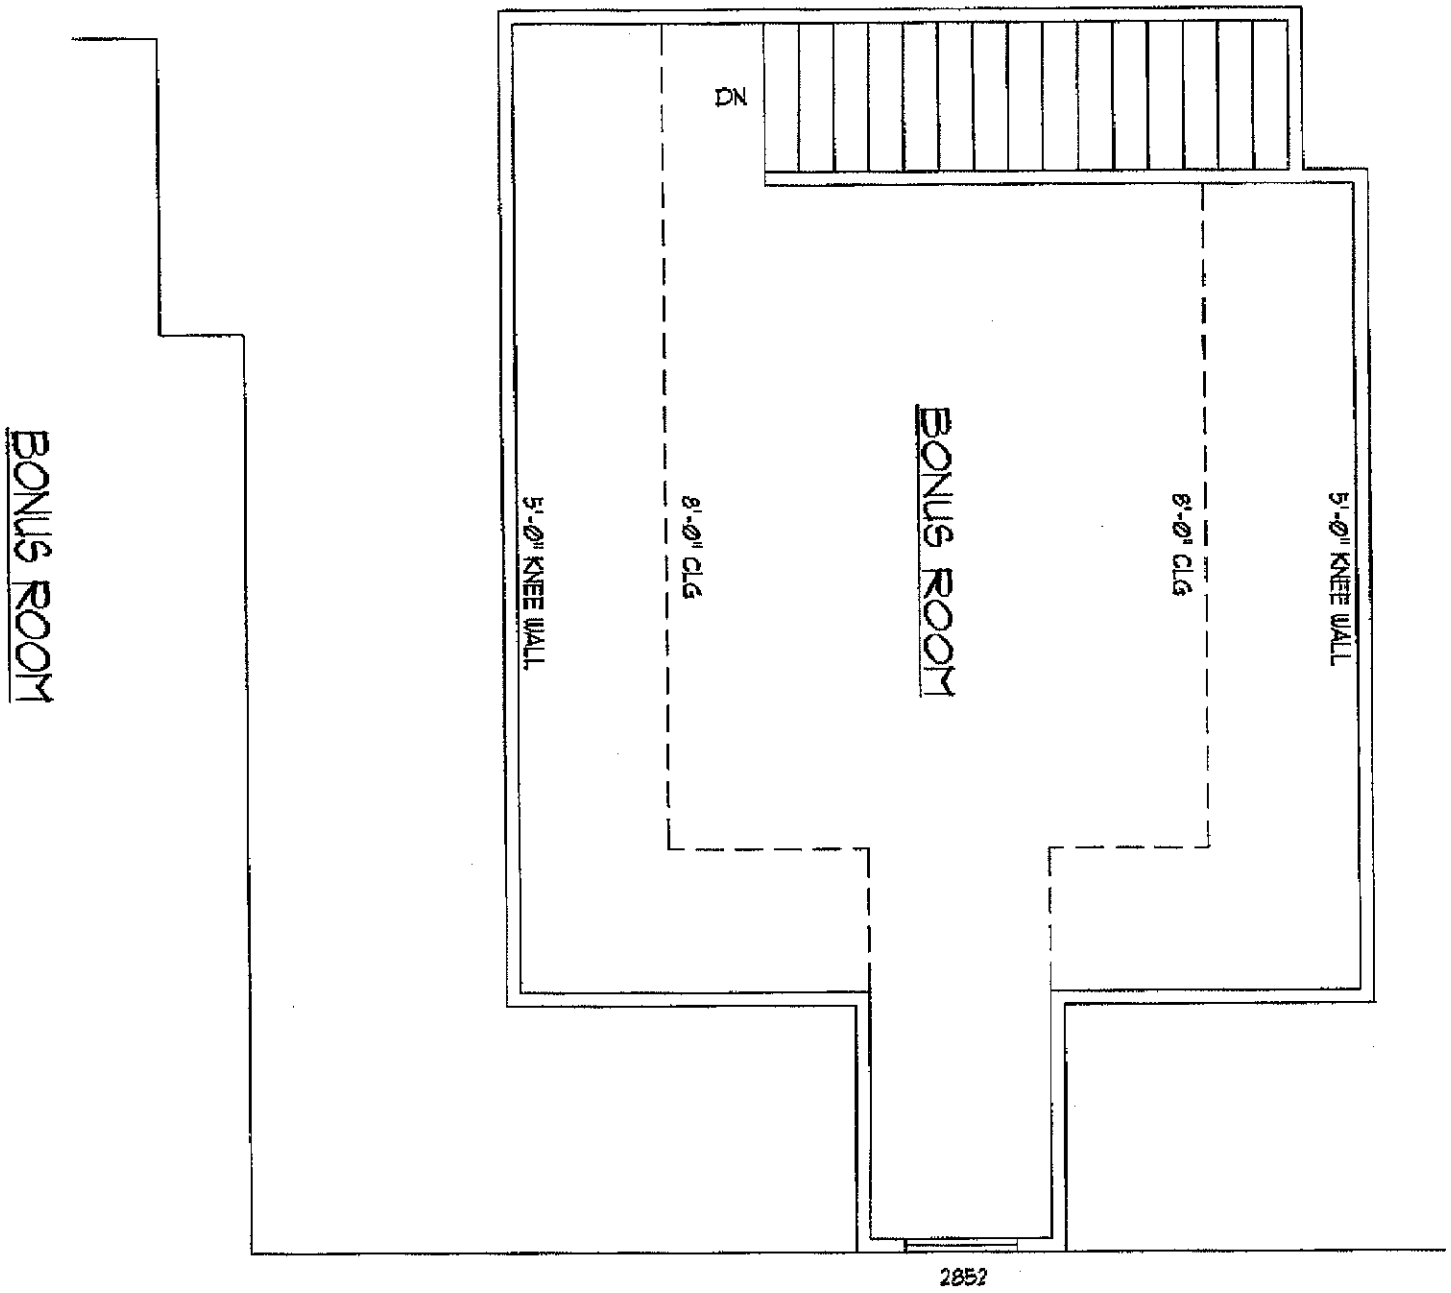

FLOOR PLAN

Acknowledgement Of


DN
BONUS ROOM
5'-0" KNEE WALL
8'-0" CLG
BONUS ROOM
8'-0" CLG
5'-0" KNEE WALL
BONUS ROOM
2852