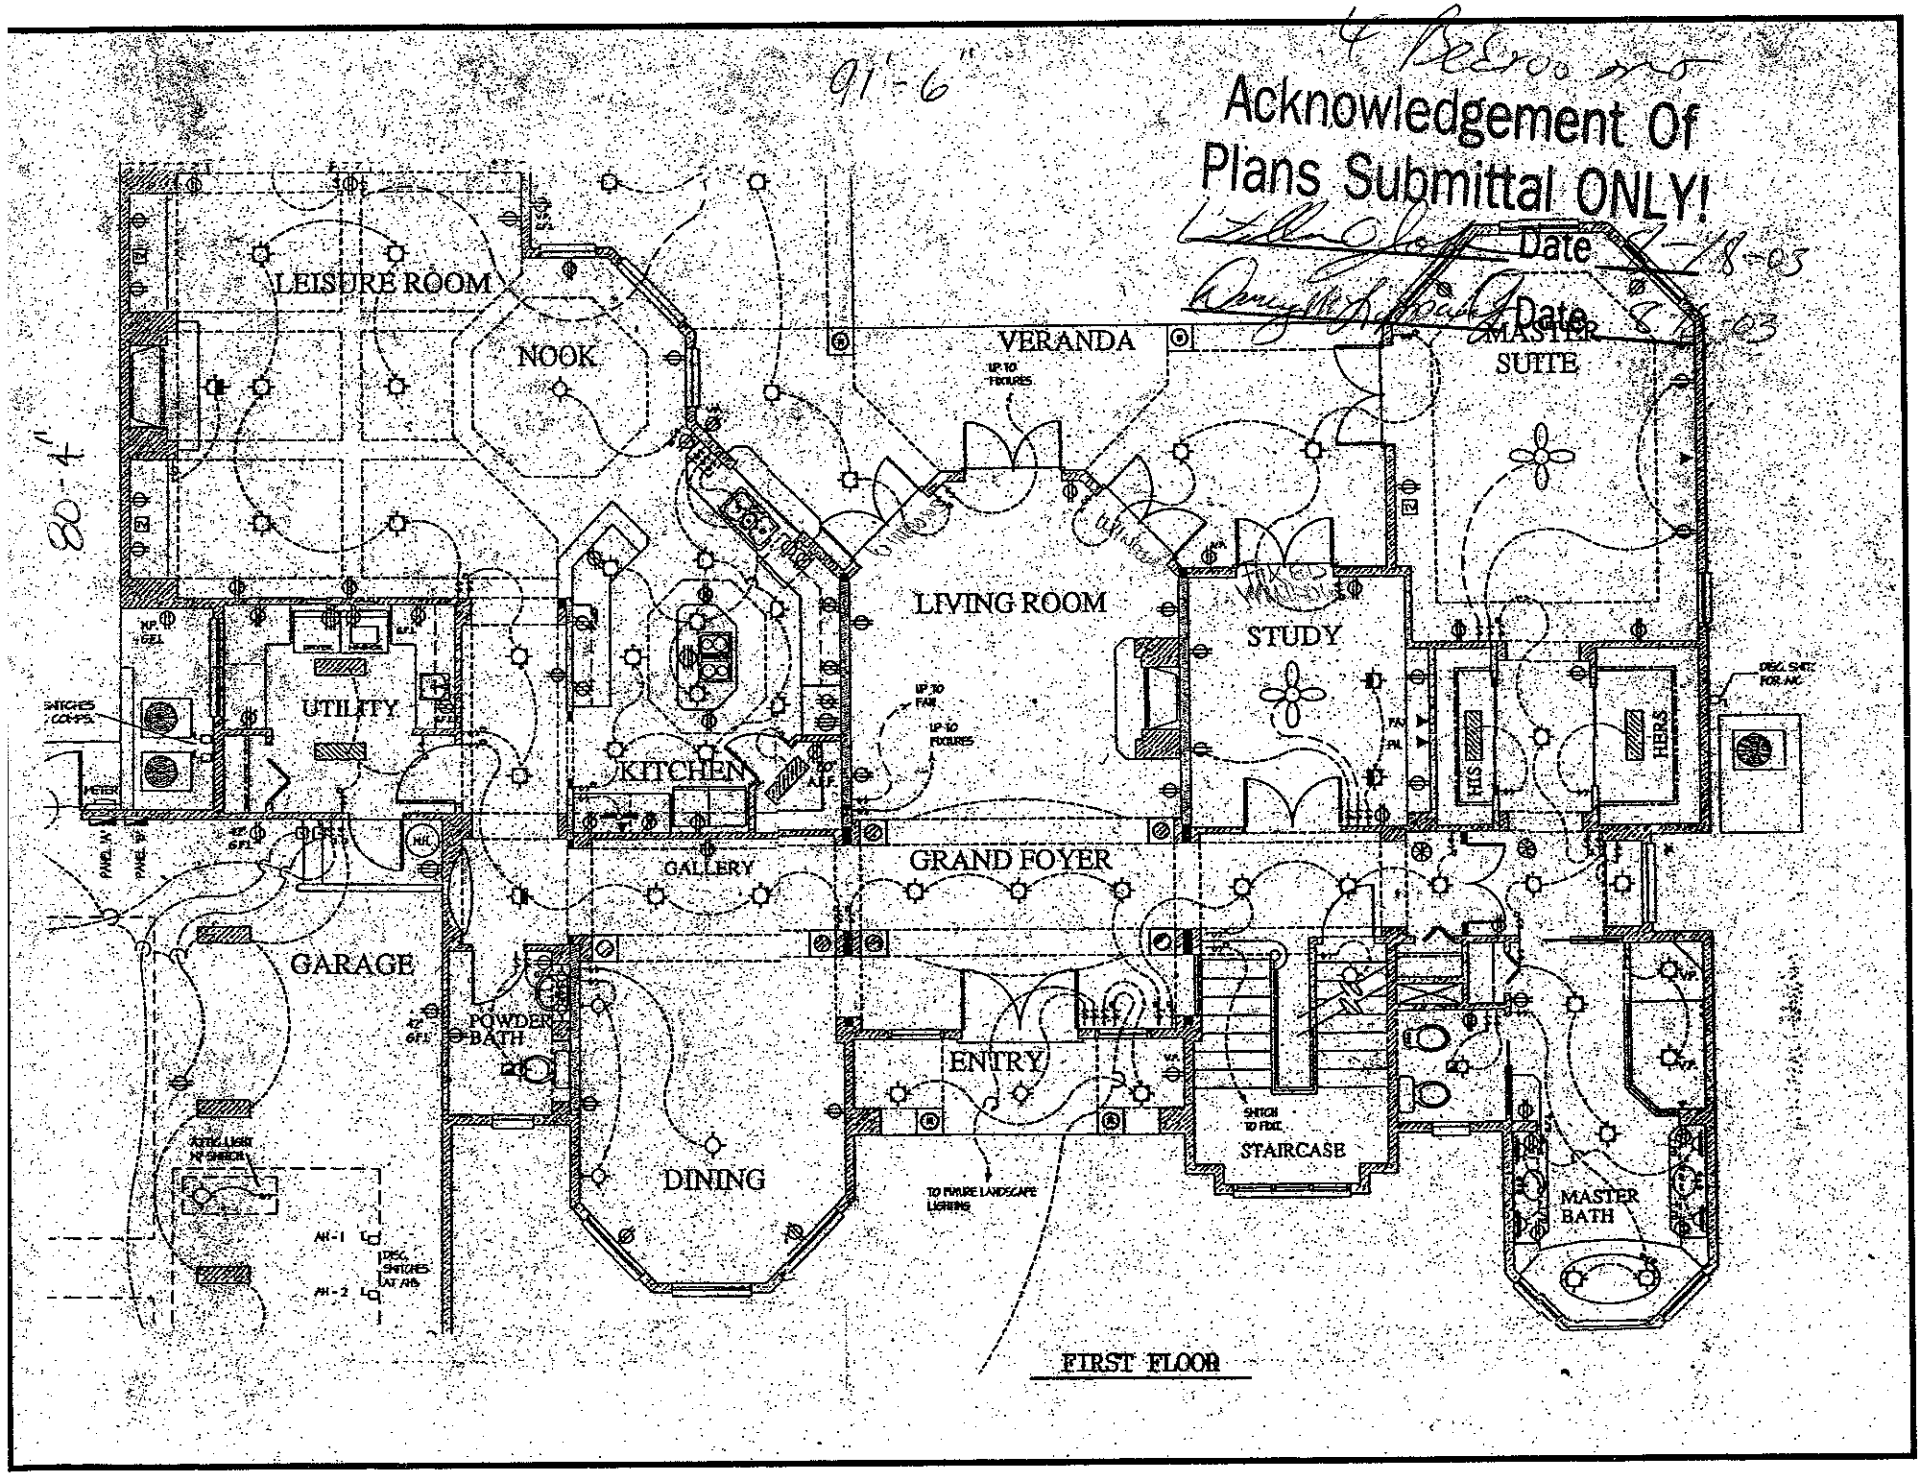
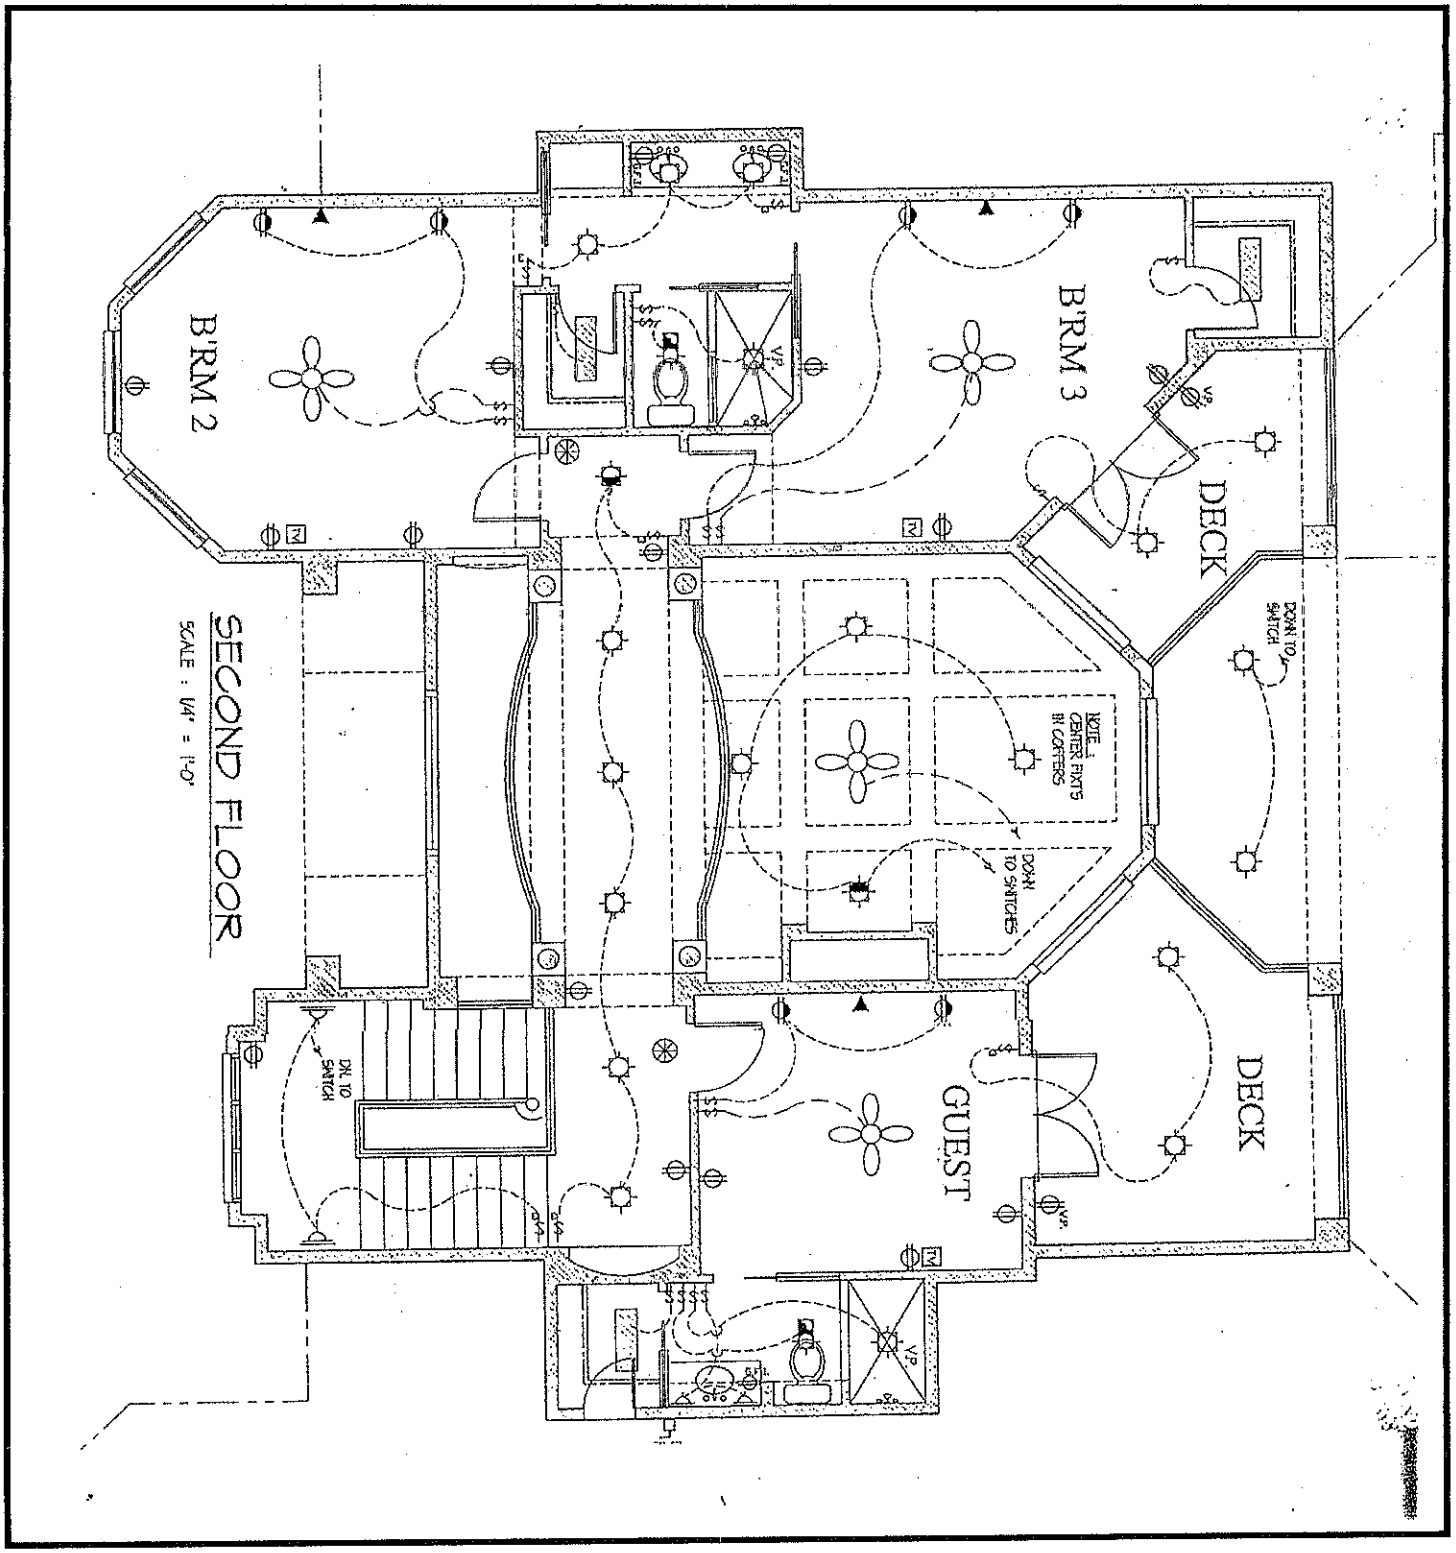

4 Bedrooms
91'-6"
Acknowledgement Of
Plans Submittal ONLY!
Date 8-18-05
Date 8-18-05
80'-4"
LEISURE ROOM
NOOK
VERANDA
MASTER SUITE
LIVING ROOM
STUDY
UTILITY
KITCHEN
GALLERY
GRAND FOYER
GARAGE
POWDER BATH
ENTRY
STAIRCASE
DINING
MASTER BATH
HERS
FIRST FLOOR


B'RM 2
B'RM 3
DECK
DECK
GUEST
SECOND FLOOR
SCALE : 1/4" = 1'-0"
DN TO SWITCH
DN TO SWITCHES
NOTE: CENTER FIXTS IN COFFERS
DN TO SWITCH
V.P.
V.P.
V.P.