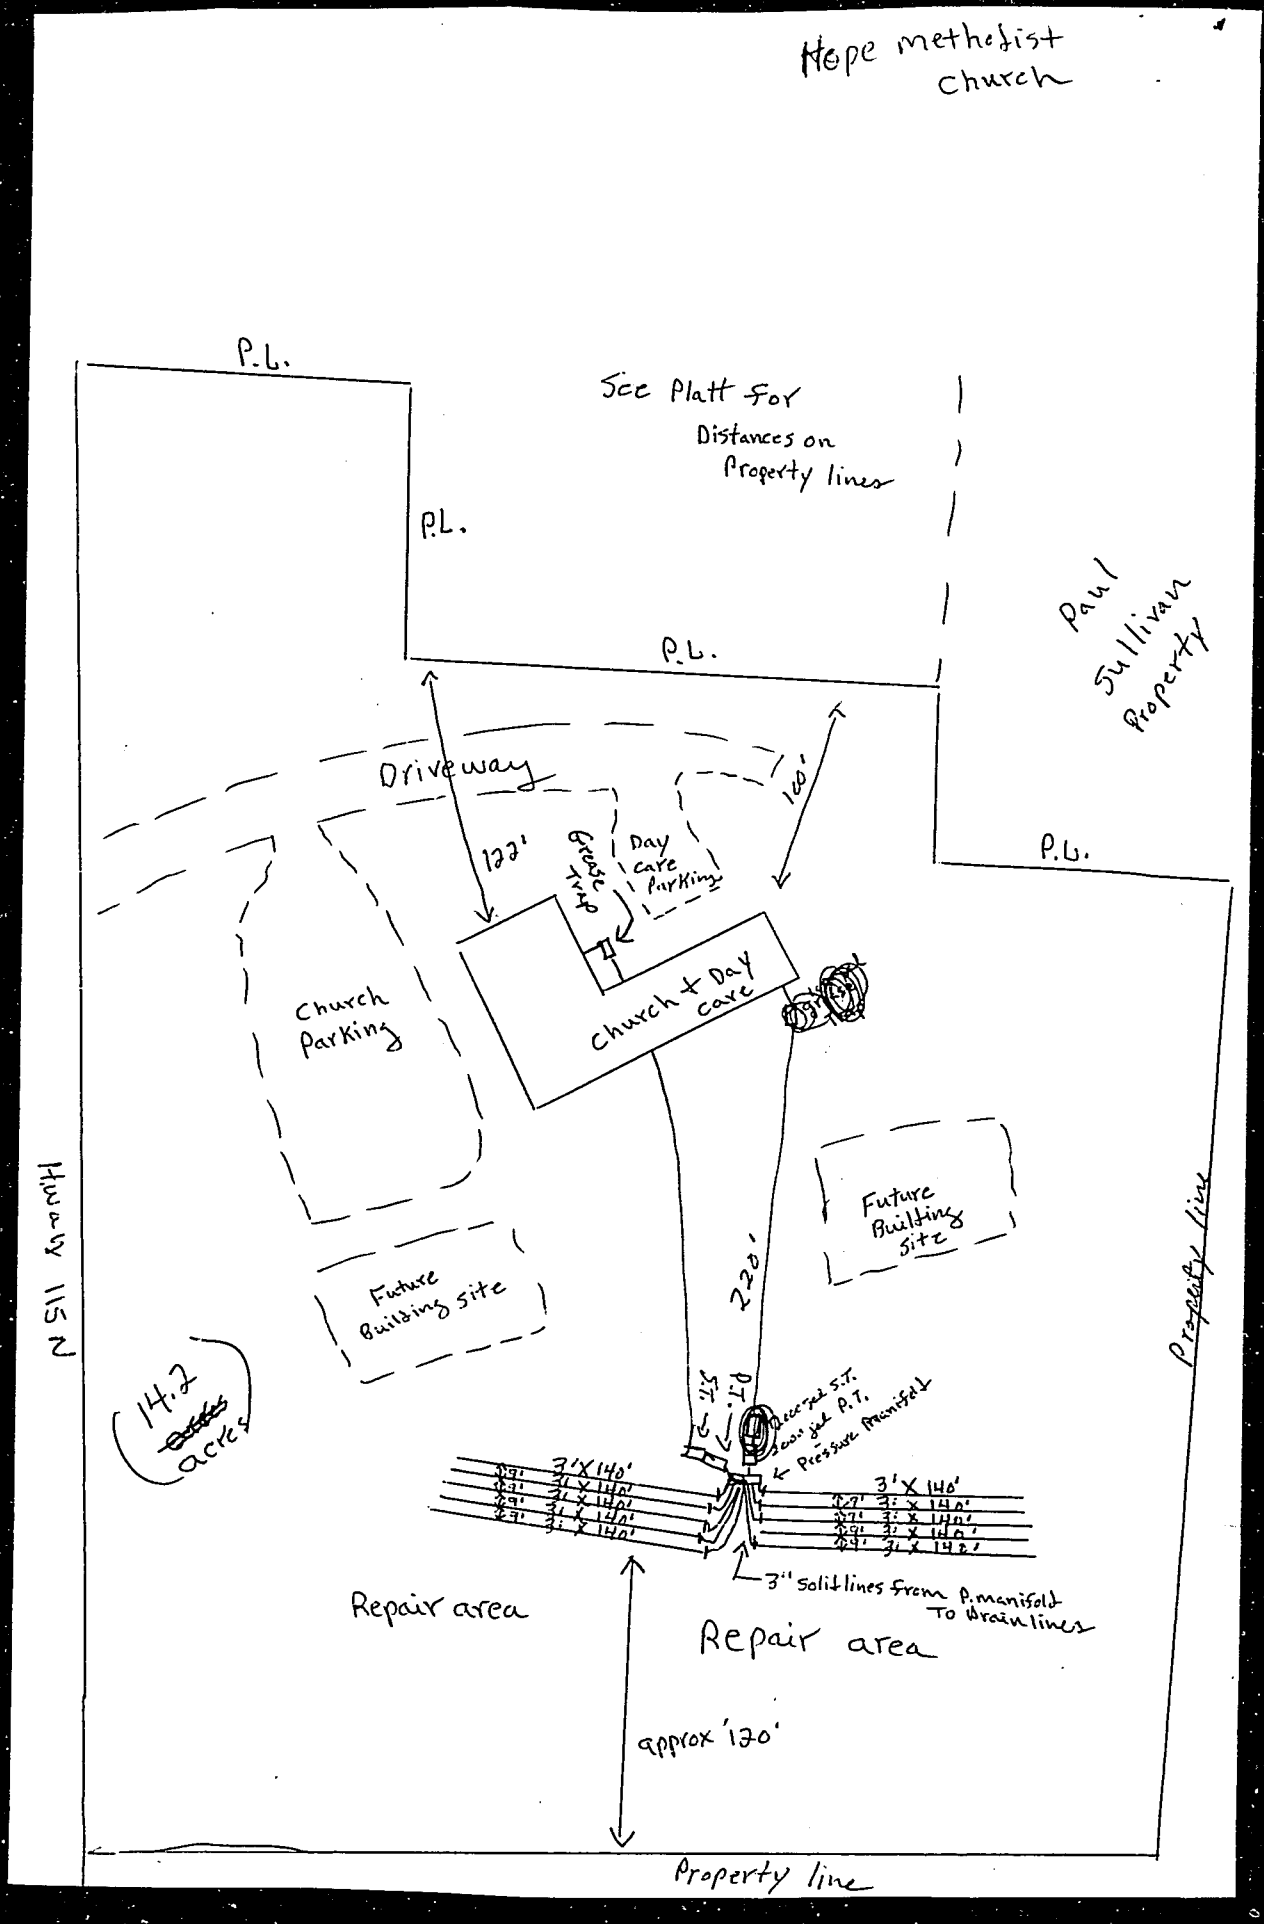
1237


Hope methodist church
P.L.
See Platt for Distances on Property lines
P.L.
P.L.
Paul Sullivan Property
Driveway
127'
160'
Grease Trap
Day care Parking
P.L.
Church Parking
Church + Day care
Future Building site
Future Building site
220'
Property line
Hwy 115 N
14.7 acres
3'X 140'
3'X 140'
3" solid lines from P. manifold To drain lines
Repair area
Repair area
approx 170'
Property line