
Hope methodist

PRESSURE MANIFOLD DESIGN

ATTACHMENT TO P.D.# 20490

TAX MAP # 9A-A-47 48Pto

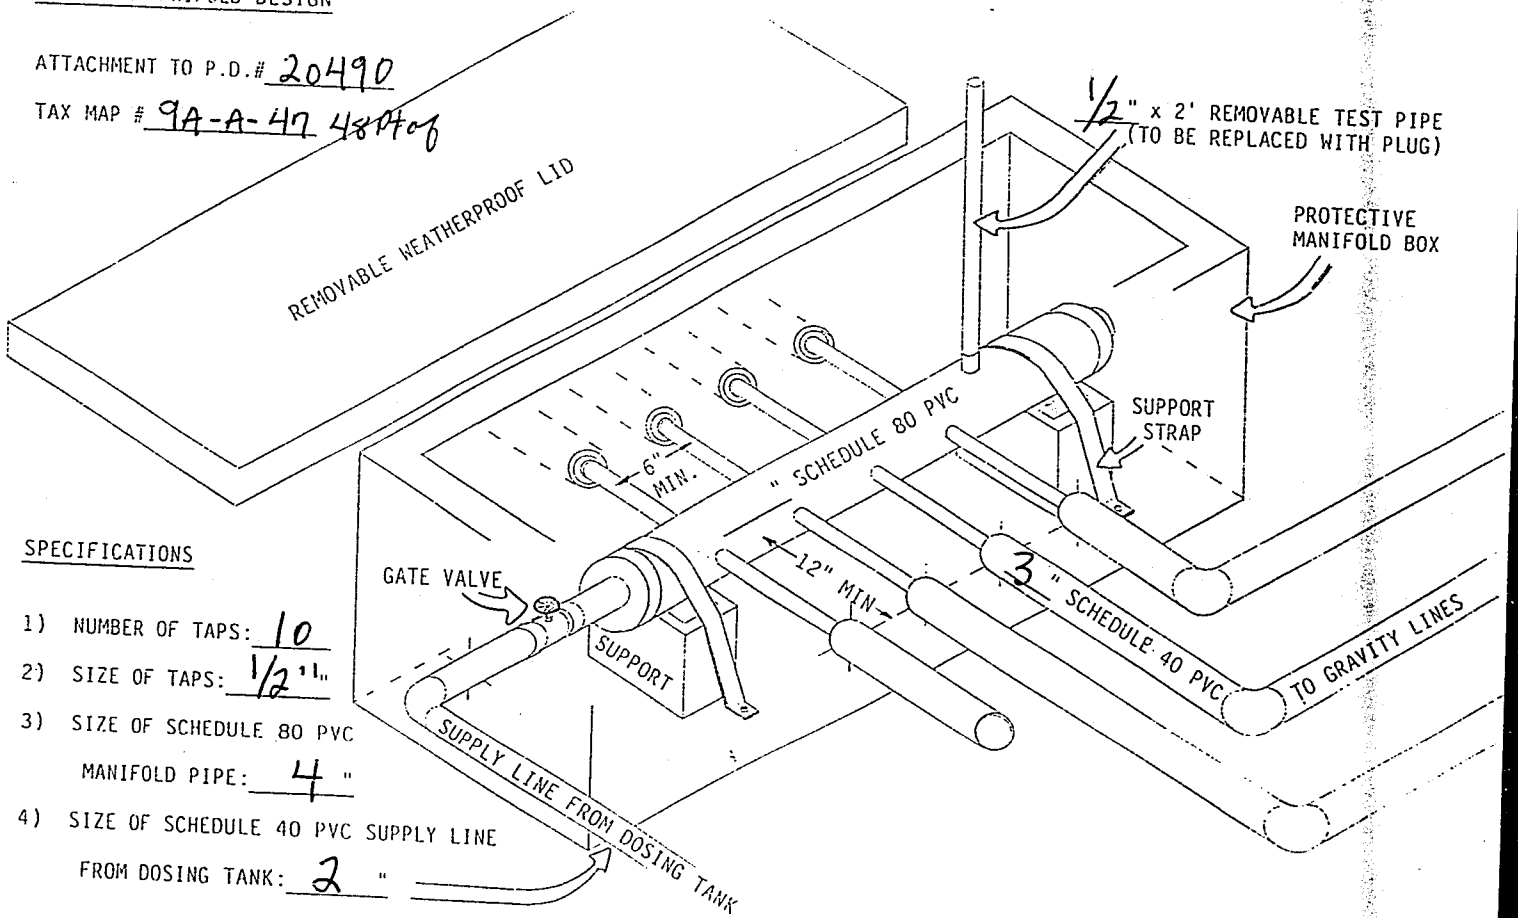

SPECIFICATIONS

1) NUMBER OF TAPS: 10
2) SIZE OF TAPS: 1/2"
3) SIZE OF SCHEDULE 80 PVC MANIFOLD PIPE: 4 "
4) SIZE OF SCHEDULE 40 PVC SUPPLY LINE FROM DOSING TANK: 2 "