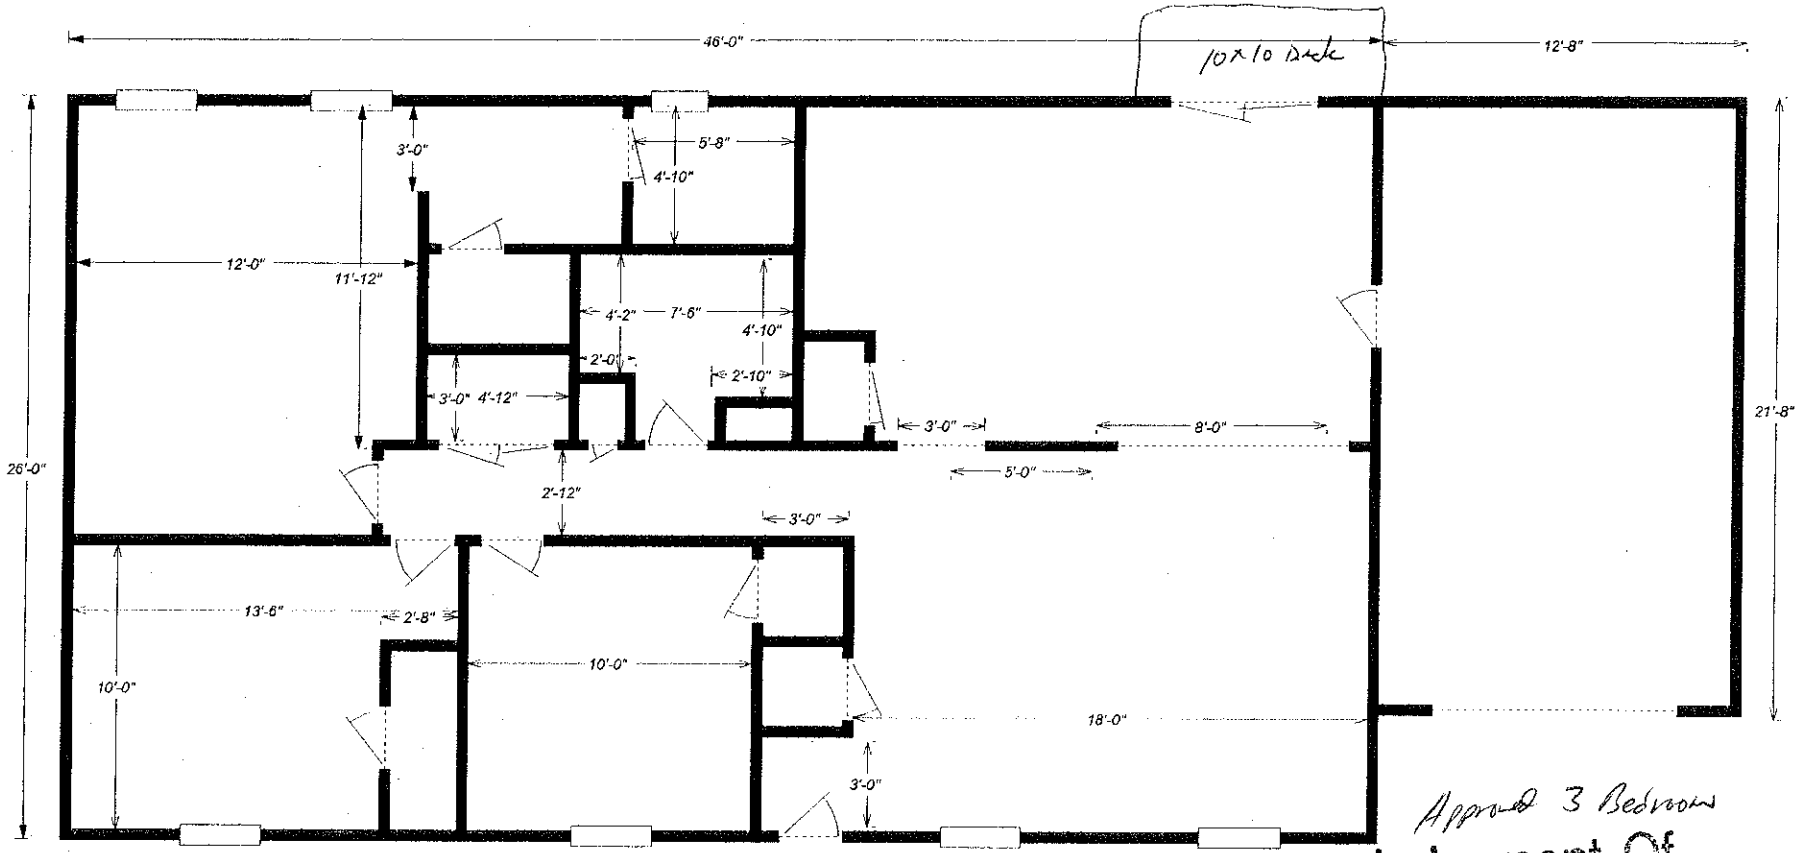


Approved 3 Bedroom

Acknowledgement Of
Plans Submittal ONLY!

William O. Johnson Date 6/13/03

Keith Lofland Date 6/16/03

LOT #90