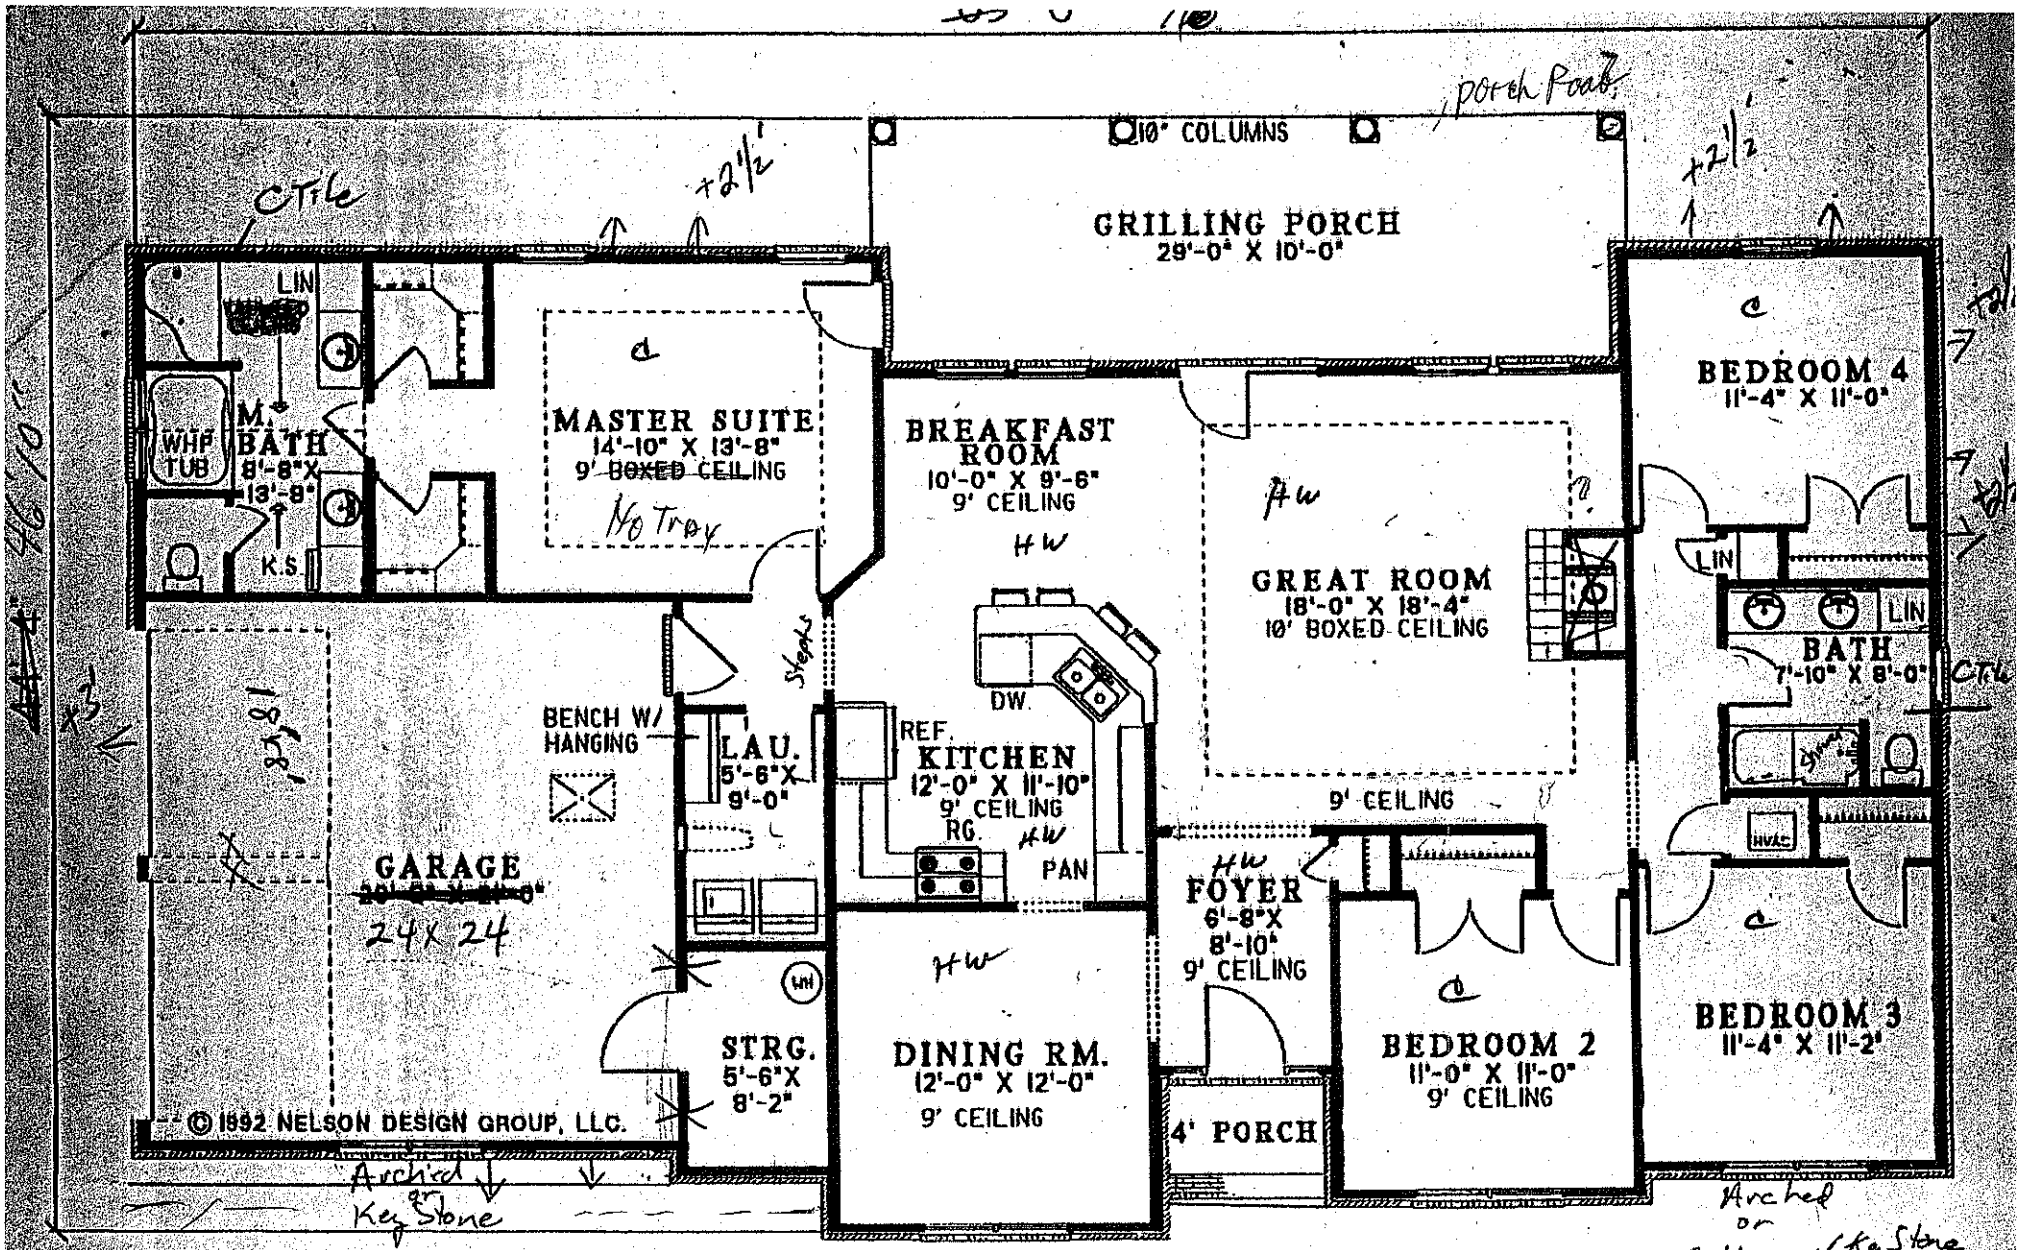


Add 2c Garage

Acknowledgement Of
Plans Submittal ONLY!

Date 7/27/05

Date 7-27-05

Main Floor
NDG702

Bath Room Downstairs