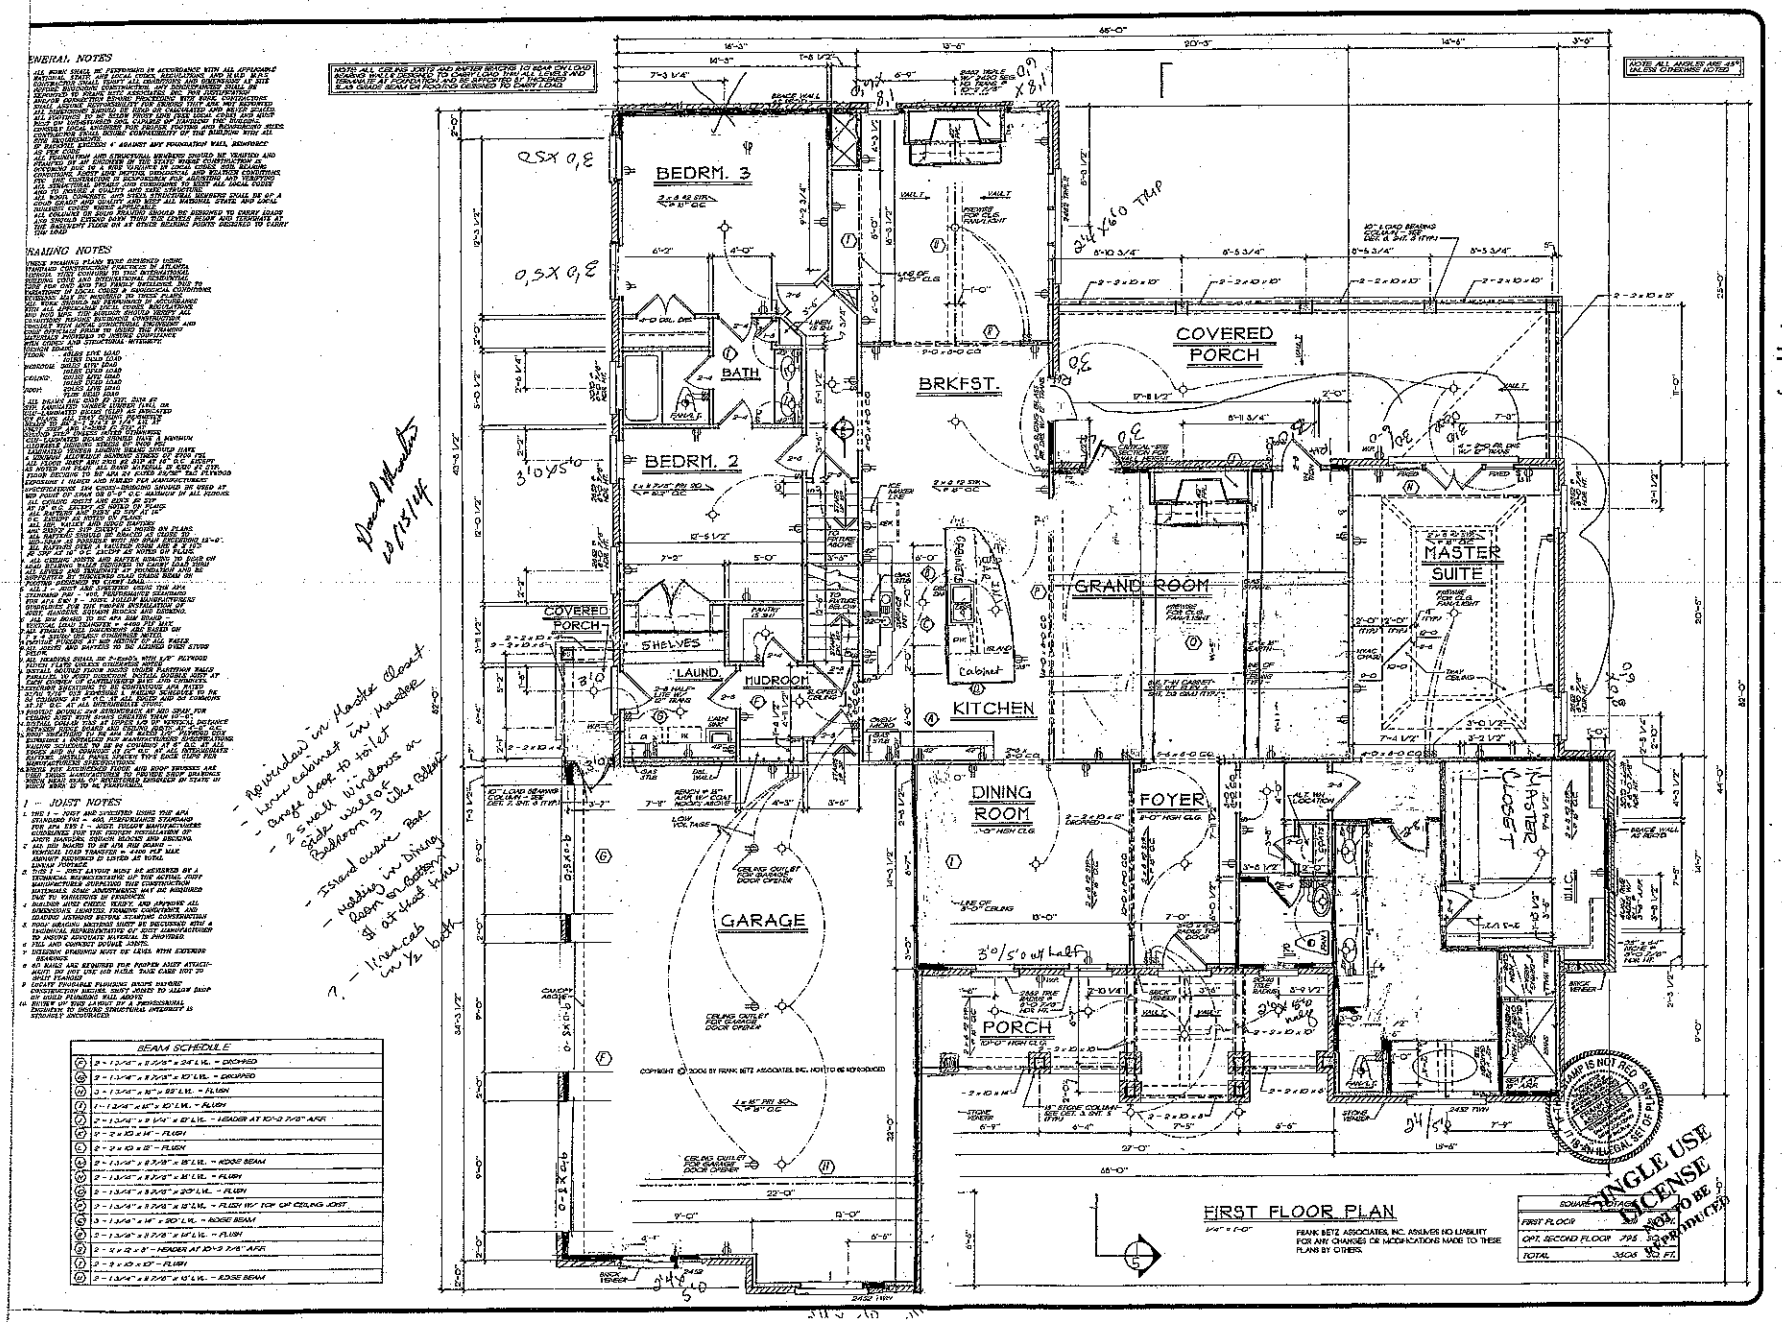


Just Anderson 10-21-14

SINGLE USE LICENSE NOT TO BE REPRODUCED

www.frankbetz.com

Southern Living® Design Collection

FIRST FLOOR PLAN

THE MAGNOLIA SPRINGS


FRANK BETZ ASSOCIATES, INC.
DESIGNERS OF CUSTOM AND STOCK HOMEPLANS
3530 GEORGE BUSBEE PARKWAY SUITE 100 KENNESAW, GEORGIA 30144
770-431-0888 888-777-3108

BY: RLD CK: DCF

DATE: 4/24/08

SHEET: 3

DP: 5

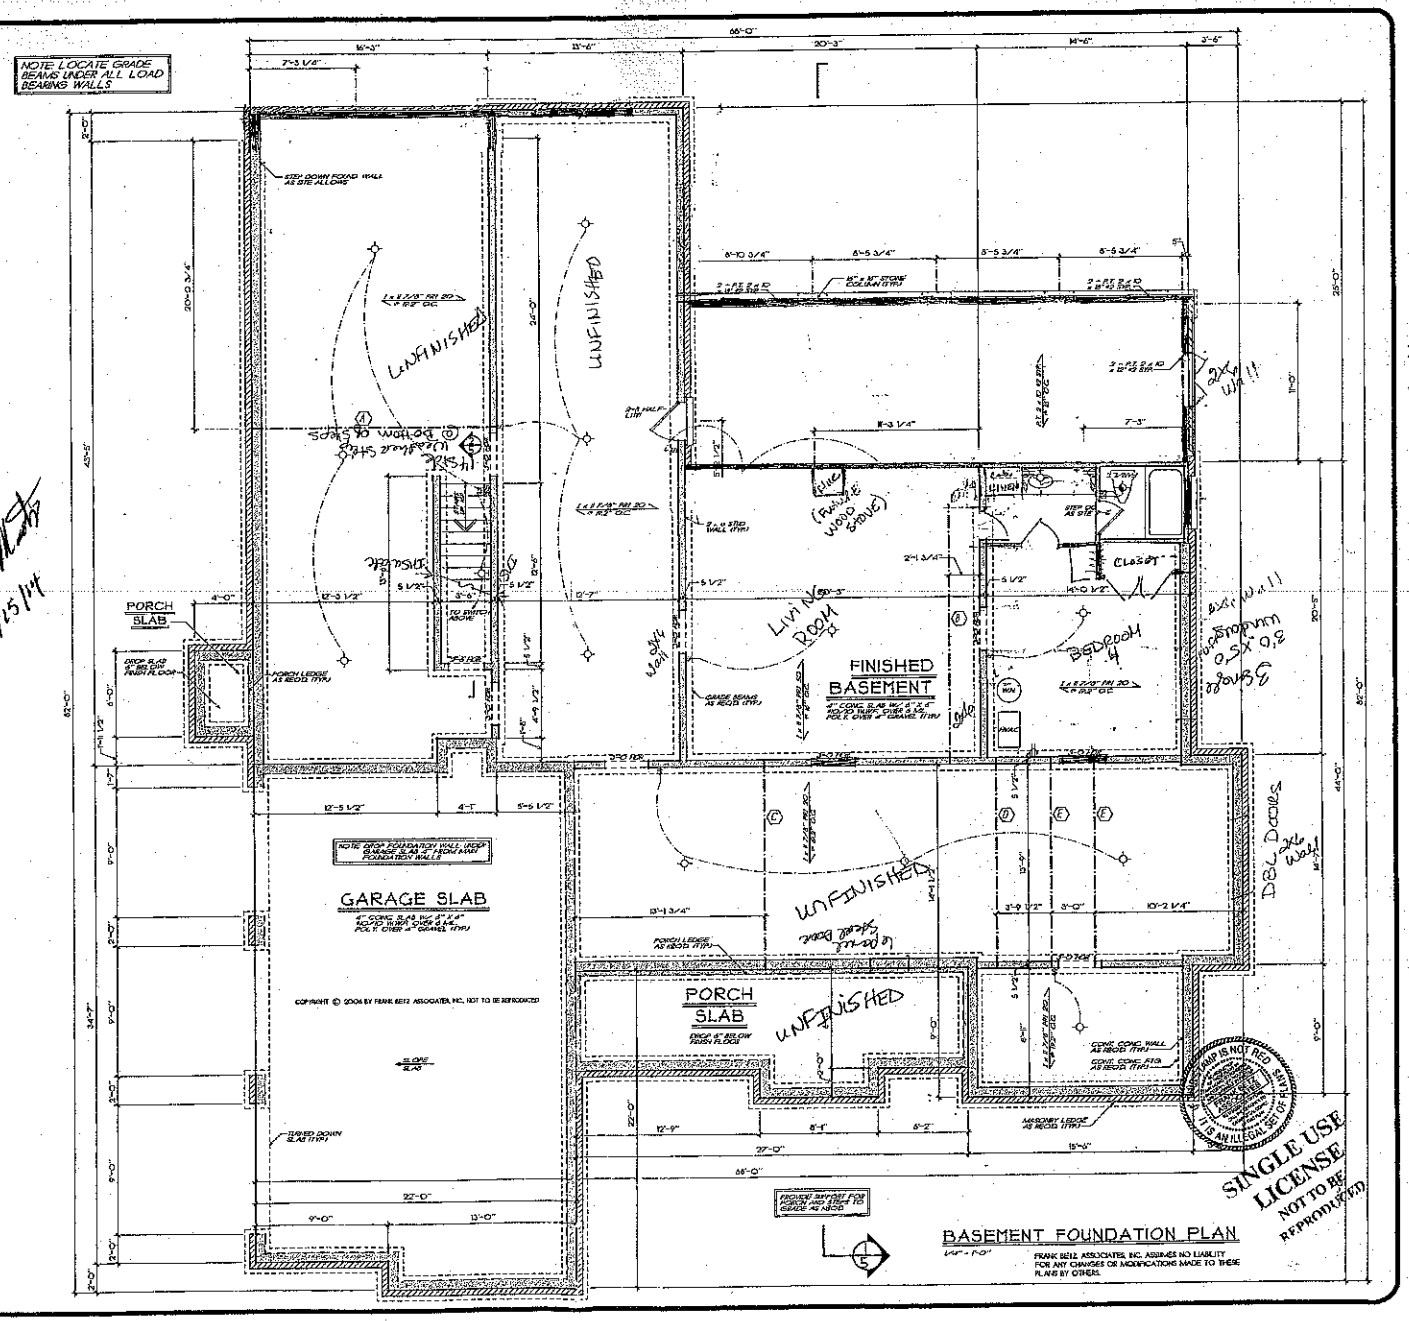

Dan Betz 10/15/14

Justin Rhodes 10-21-14

REVISIONS	DATE	BY

Copyright Frank Betz Associates, Inc. All Rights Reserved. No Publication, Reproduction, Copying, Sale, Rental, Lease, Distribution or Other Disposition of use of these drawings, any portion thereof, or the ideas depicted hereon is Strictly Prohibited unless expressly authorized in writing by FBA, Inc.

www.frankbetz.com

Southern Living® Design Collection

BASEMENT FOUND. PLAN


THE MAGNOLIA SPRINGS

FRANK BETZ ASSOCIATES, INC.
DESIGNERS OF CUSTOM AND ROCKHOMEPLANS
3350 GEORGE BUSBEE PARKWAY
SUITE 190
KENNESAW, GEORGIA 30144
770-421-0888 800-717-3003


BY: RCD CK: DCF

DATE: 4/24/06


SHEET: 2 OF 5

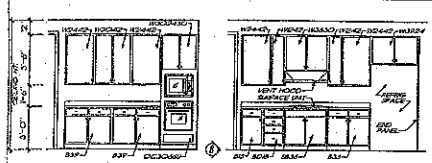


KITCHEN ELEVATIONS

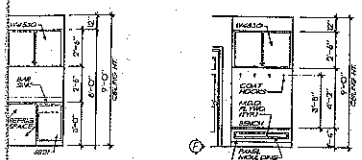


RNING. KIT. ELEV. MUDROOM ELEV.

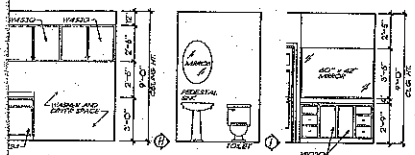


AUND. ELEV. PDR. ELEV. BATH ELEV.

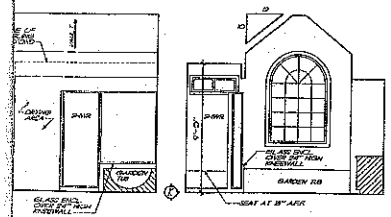

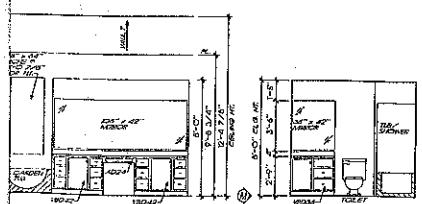

ASTER BATH ELEVS. BATH ELEV.

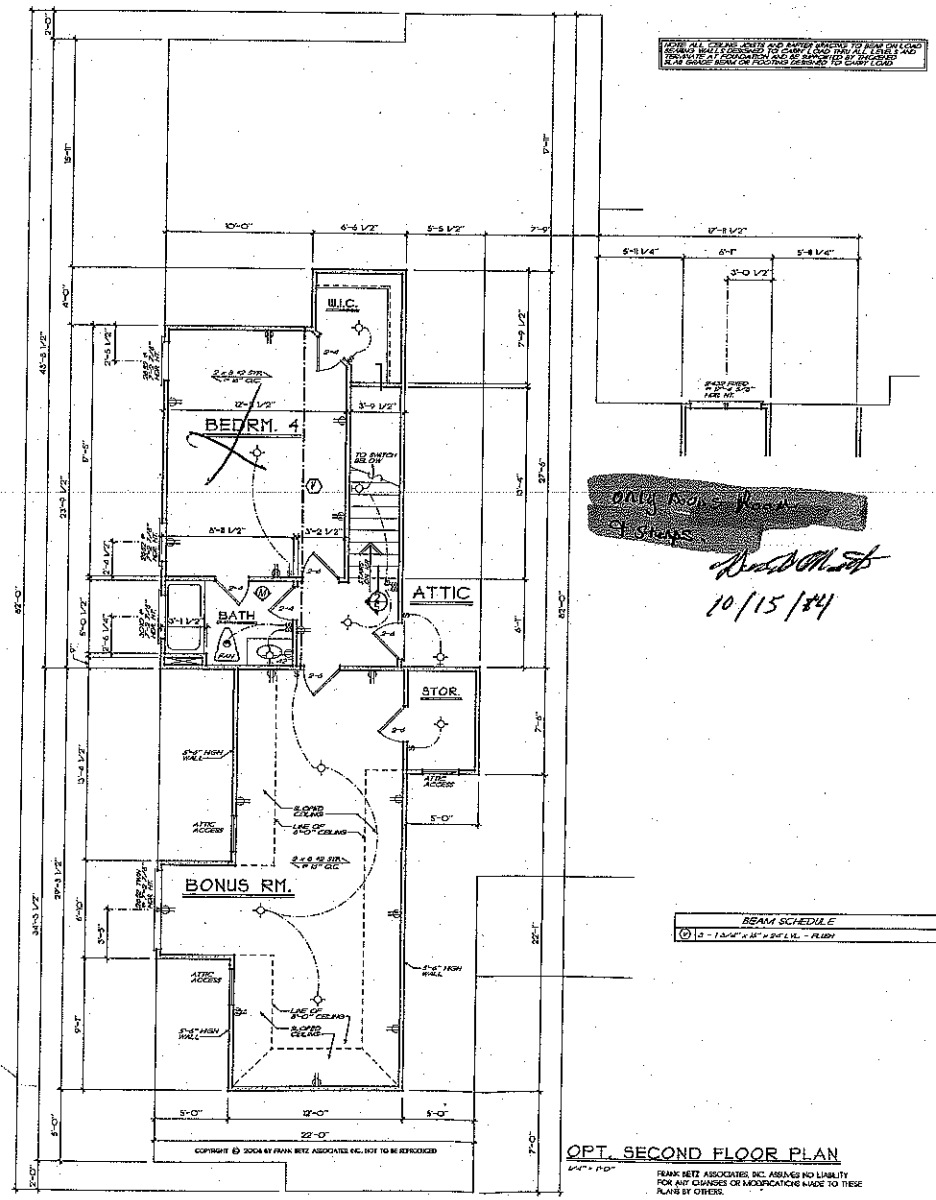

ONLY 1 SCR. ROOM 2 SKIRTS

10/15/14

BEAM SCHEDULE

Ⓥ 3 - 1 3/4" x 18" x 24' LVL - FLUSH

OPT. SECOND FLOOR PLAN

1/4" = 1'-0"

FRANK BETZ ASSOCIATES, INC. ASSUMES NO LIABILITY FOR ANY CHANGES OR MODIFICATIONS MADE TO THESE PLANS BY OTHERS.

COPYRIGHT © 2004 BY FRANK BETZ ASSOCIATES INC., NOT TO BE REPRODUCED

IF THIS STAMP IS NOT RED, SIGNED AND DATED IT IS AN ILLEGAL SET OF PLANS

SINGLE USE LICENSE NOT TO BE REPRODUCED

REVISIONS | DATE | BY

Copyright Frank Betz Associates, Inc. All Rights Reserved. The Duplication, Reproduction, Copying, Sale, Resale, Licensing, or any other distribution or use of these drawings, any portion thereof, or the plans depicted herein, is strictly prohibited unless expressly authorized in writing by FBA, Inc.

www.frankbetz.com

Southern Living® Design Collection

OPT. SECOND FLOOR PLAN
K. & B. ELEVATIONS

THE MAGNOLIA SPRINGS

FRANK BETZ ASSOCIATES, INC.
DESIGNERS OF CUSTOM AND STOCK HOMEPLANS
3550 GEORGE BUSBEE PARKWAY
SUITE 100
KENNESAW, GEORGIA 30144
770-421-0888 888-217-3003

BY: RLD CK: DDF

DATE: 4/24/14

SHEET: 4

OF: 5

OF: 5

just Henderson 10-21-14