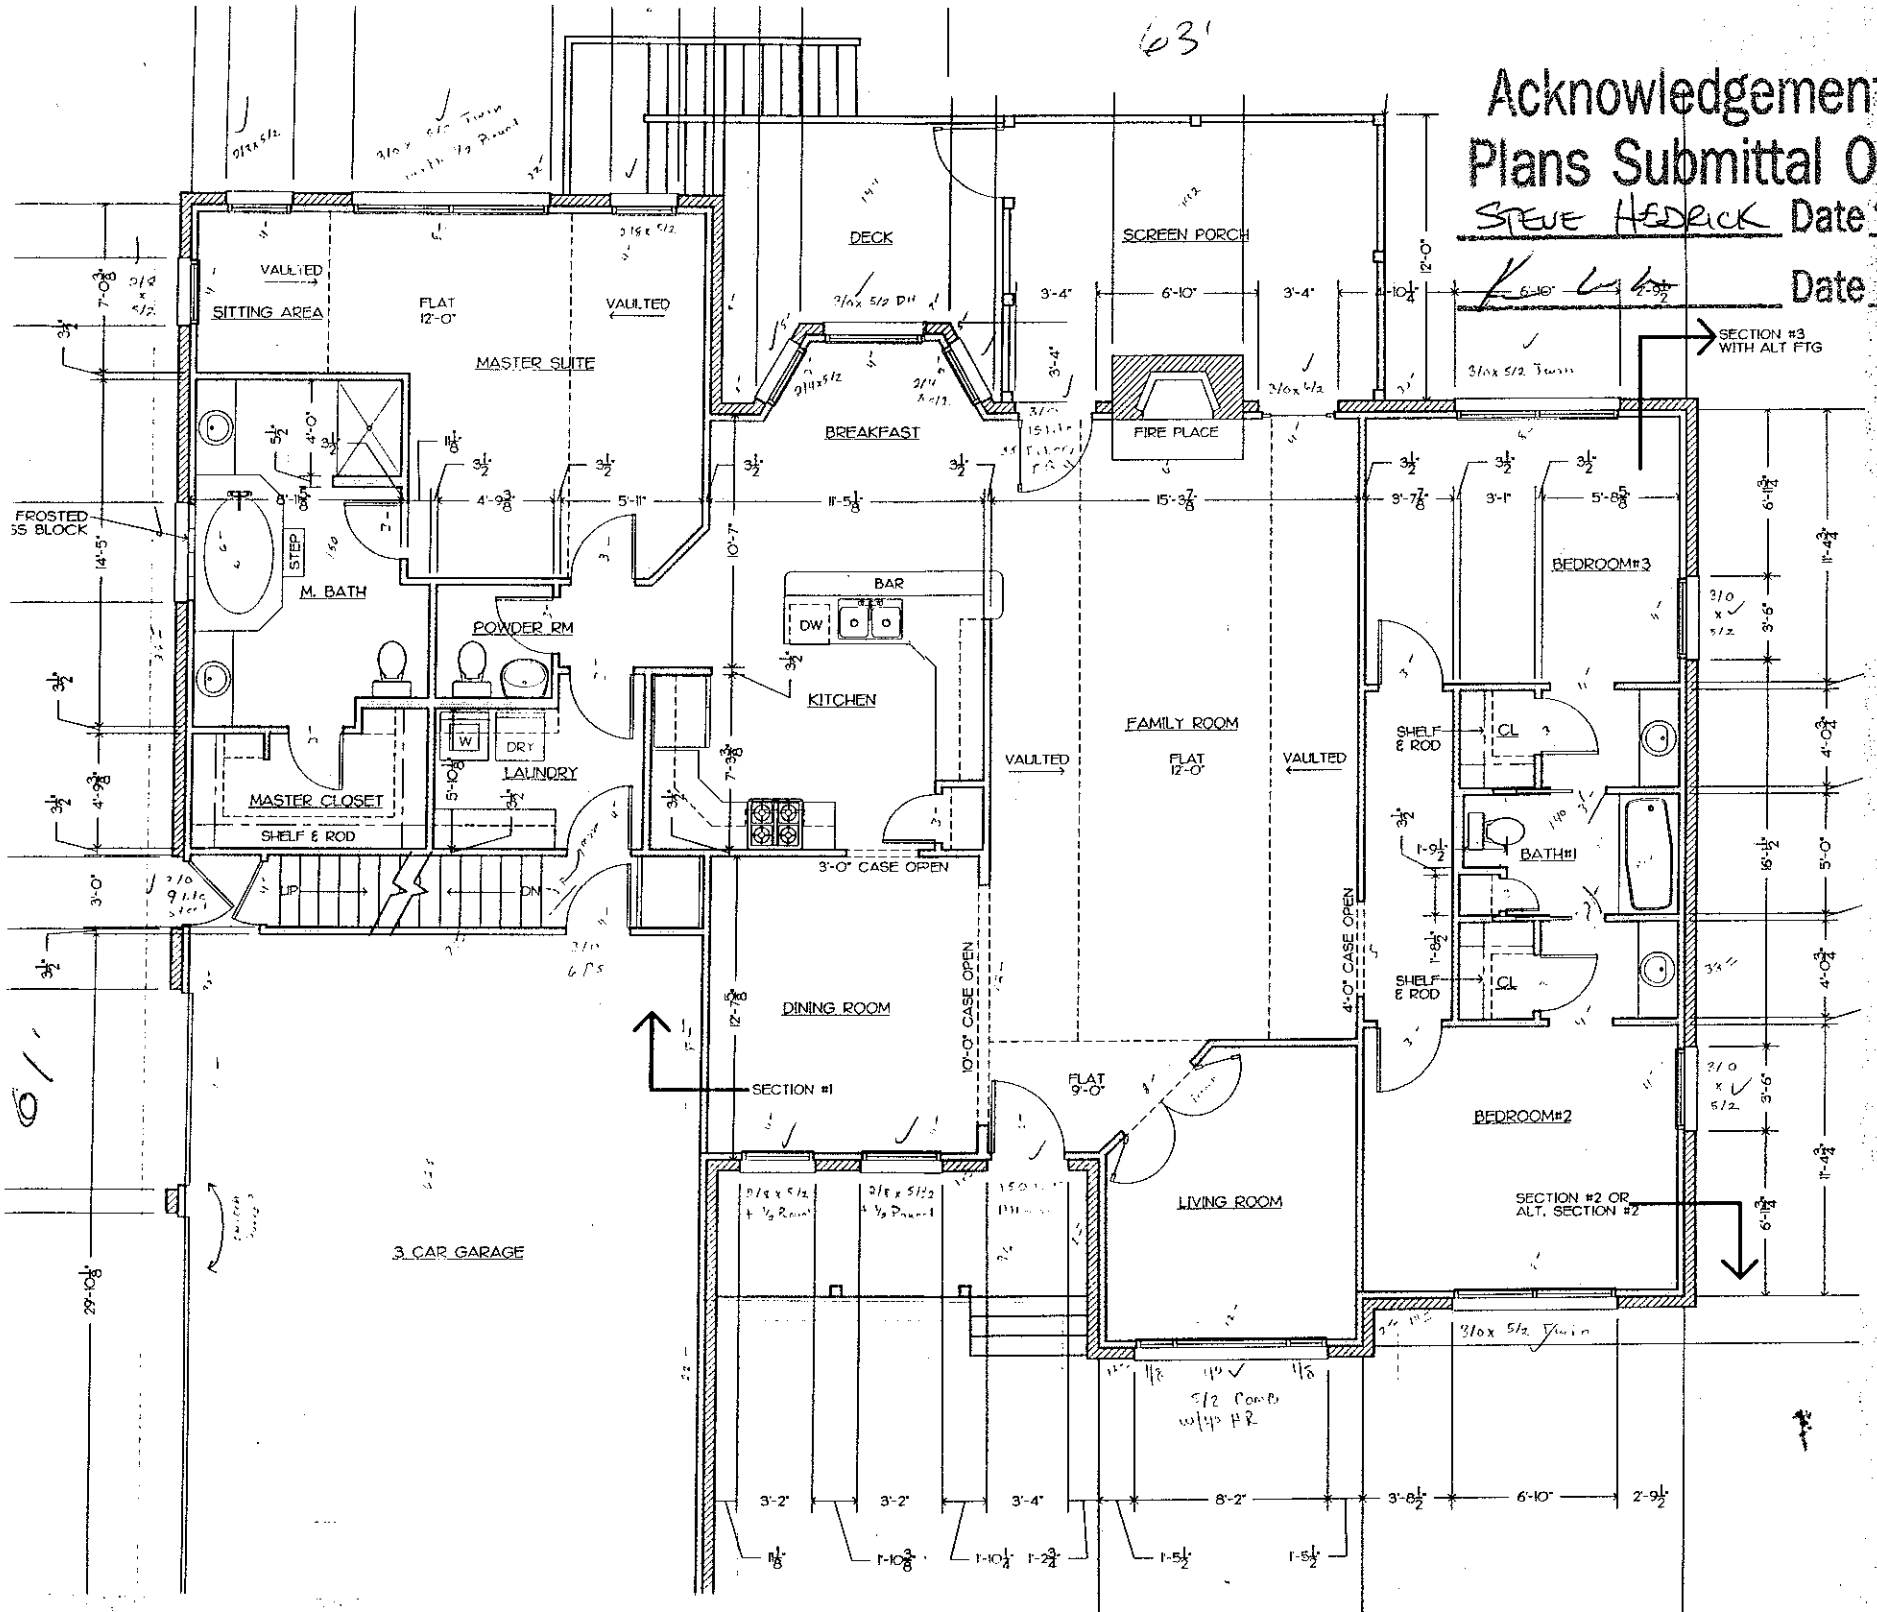
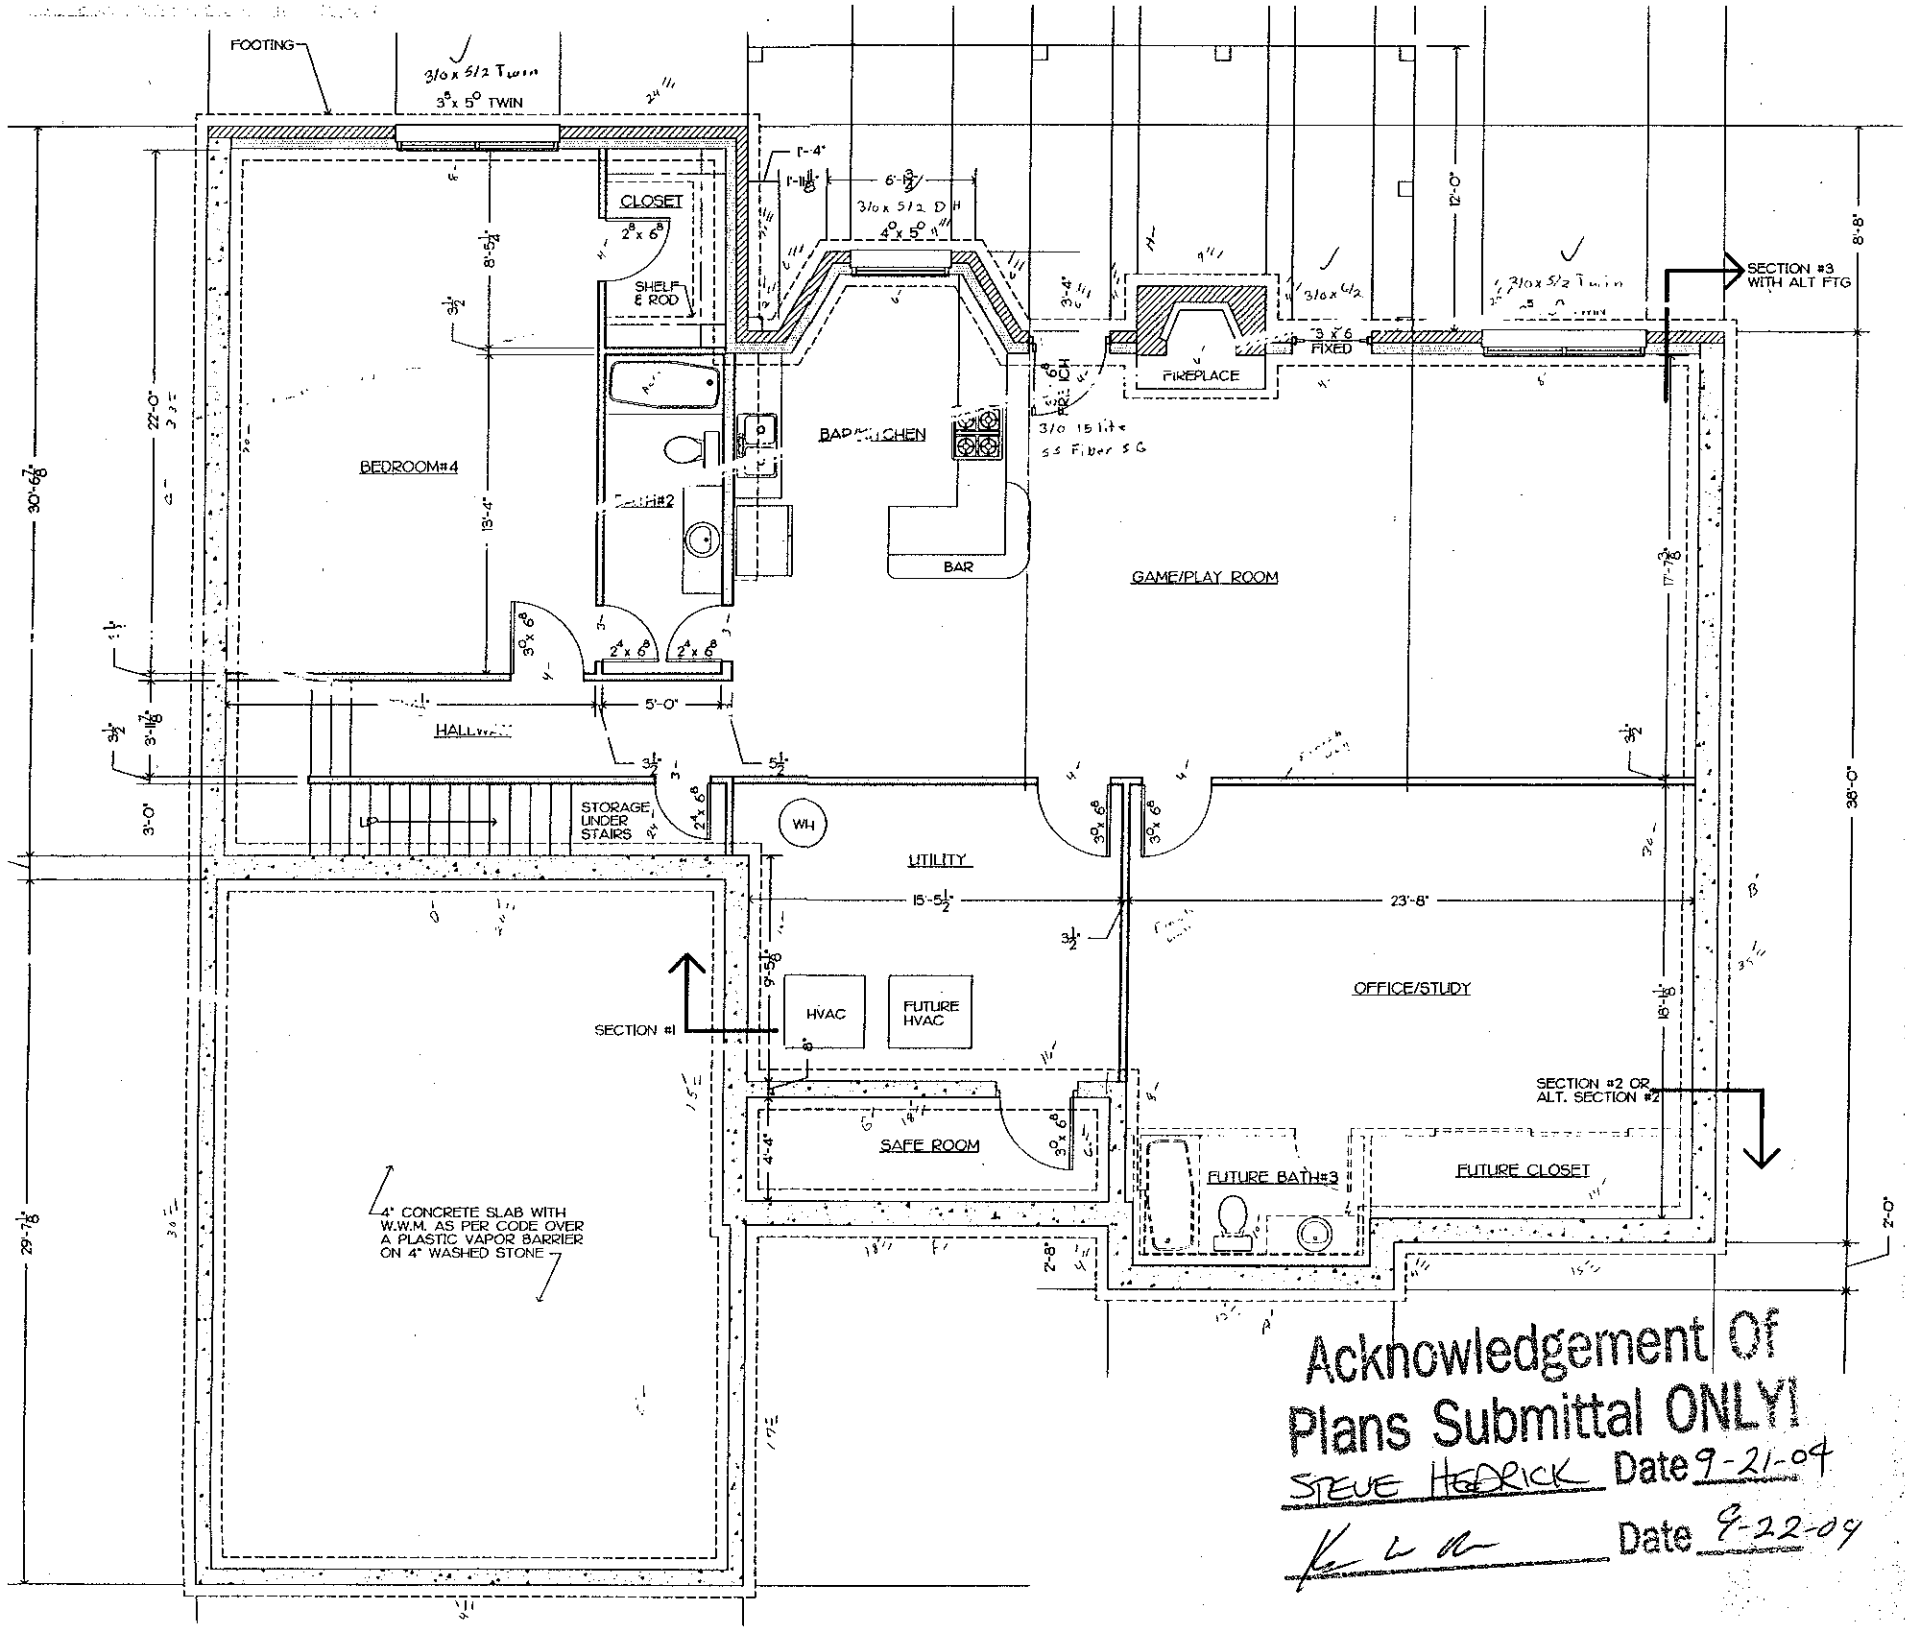

Acknowledgement Of
Plans Submittal ONLY!
STEVE HEDRICK Date 9-21-04
Date 9-22-04
63'
VAULTED
SITTING AREA
FLAT
12'-0"
VAULTED
MASTER SUITE
DECK
SCREEN PORCH
BREAKFAST
FIRE PLACE
SECTION #3
WITH ALT FTG
FROSTED
BS BLOCK
STEP
M. BATH
POWDER RM
BAR
DW
KITCHEN
FAMILY ROOM
FLAT
12'-0"
VAULTED
VAULTED
BEDROOM#3
SHELF
& ROD
CL
BATH#1
MASTER CLOSET
SHELF & ROD
W
DRY
LAUNDRY
UP
DN
3'-0" CASE OPEN
10'-0" CASE OPEN
4'-0" CASE OPEN
DINING ROOM
SECTION #1
FLAT
9'-0"
LIVING ROOM
BEDROOM#2
SECTION #2 OR
ALT. SECTION #2
3 CAR GARAGE
5/12 Comb
w/up FR
3'-2"
3'-2"
3'-4"
8'-2"
3'-8½"
6'-10"
2'-9½"



Acknowledgement Of
Plans Submittal ONLY!
STEVE HEDRICK Date 9-21-09
Date 9-22-09