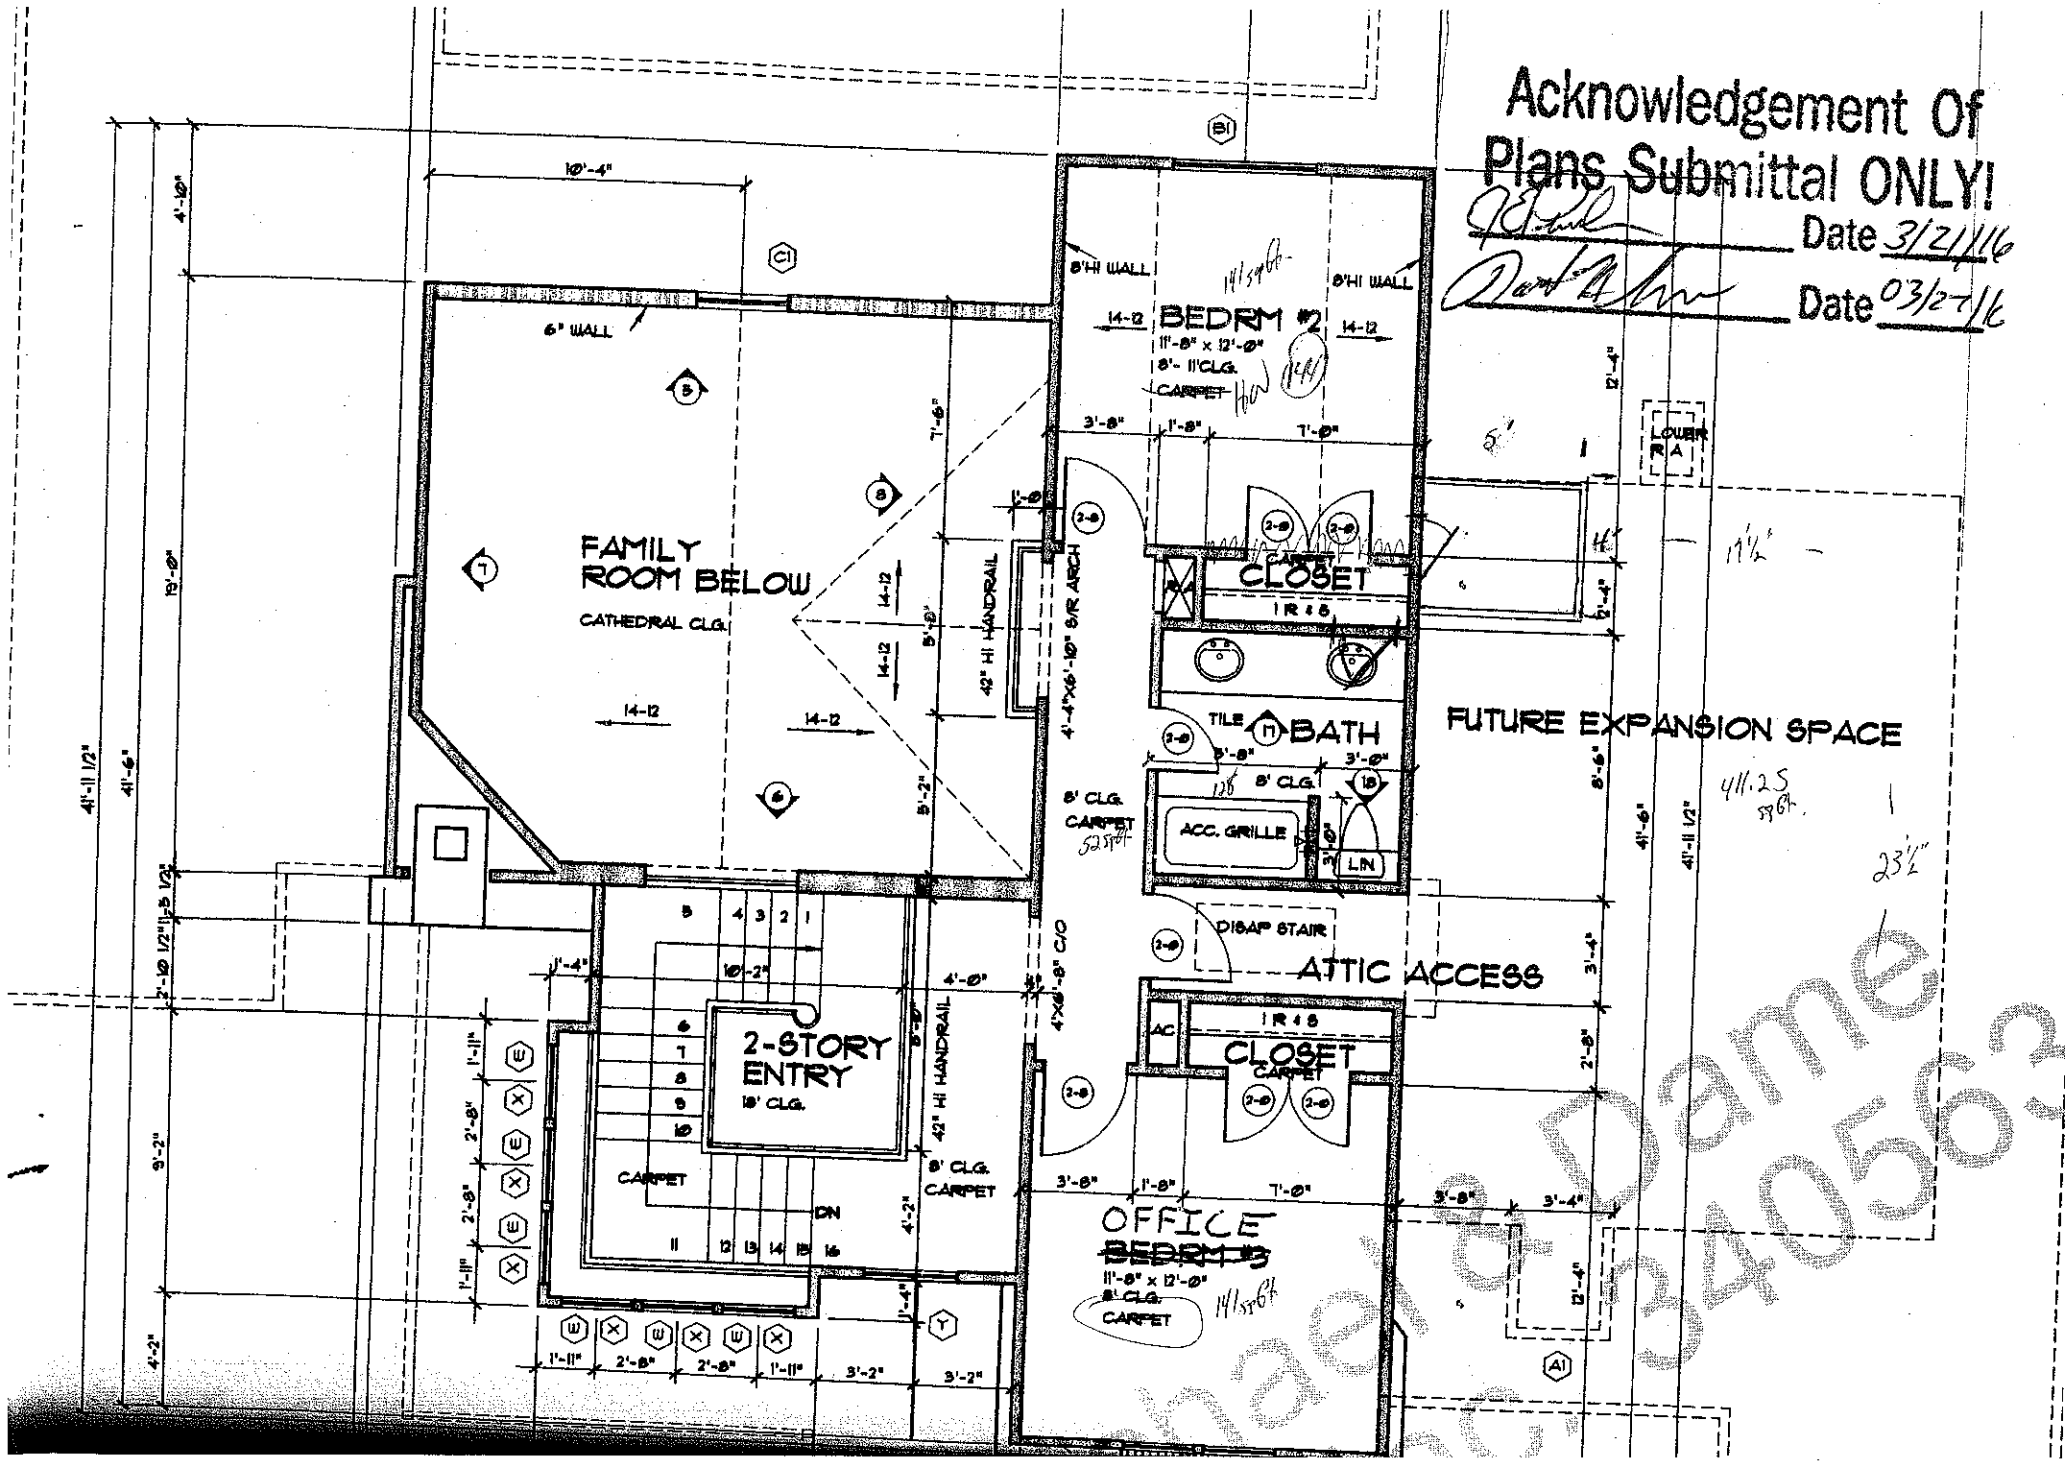

Acknowledgement Of
Plans Submittal ONLY!
Date 3/21/16
Date 03/21/16
FAMILY
ROOM BELOW
CATHEDRAL CLG.
6" WALL
BEDRM #2
11'-8" x 12'-0"
8'- 11'CLG.
CARPET
8'HI WALL
8'HI WALL
CLOSET
TILE
BATH
8' CLG.
CARPET
ACC. GRILLE
LIN
FUTURE EXPANSION SPACE
411.25 SQ FT.
DISAP STAIR
ATTIC ACCESS
CLOSET
CARPET
2-STORY
ENTRY
18' CLG.
CARPET
DN
42" HI HANDRAIL
4'-4"x6'-10" S/R ARCH
4'x6'-8" C/O
OFFICE
BEDRM #3
11'-8" x 12'-0"
8' CLG.
CARPET
141 SQ FT
LOUVER
AC
IR 4 8
14-12
3'-8"
1'-8"
7'-0"
5'-0"
5'-2"
7'-6"
4'-2"
9'-2"
41'-6"
41'-11 1/2"
10'-4"
12'-0"
12'-4"
23½"
11½"
Page 6 of 63

Acknowledgement Of
Plans Submittal ONLY!

Date 3/21/16

Date 3/21/16

