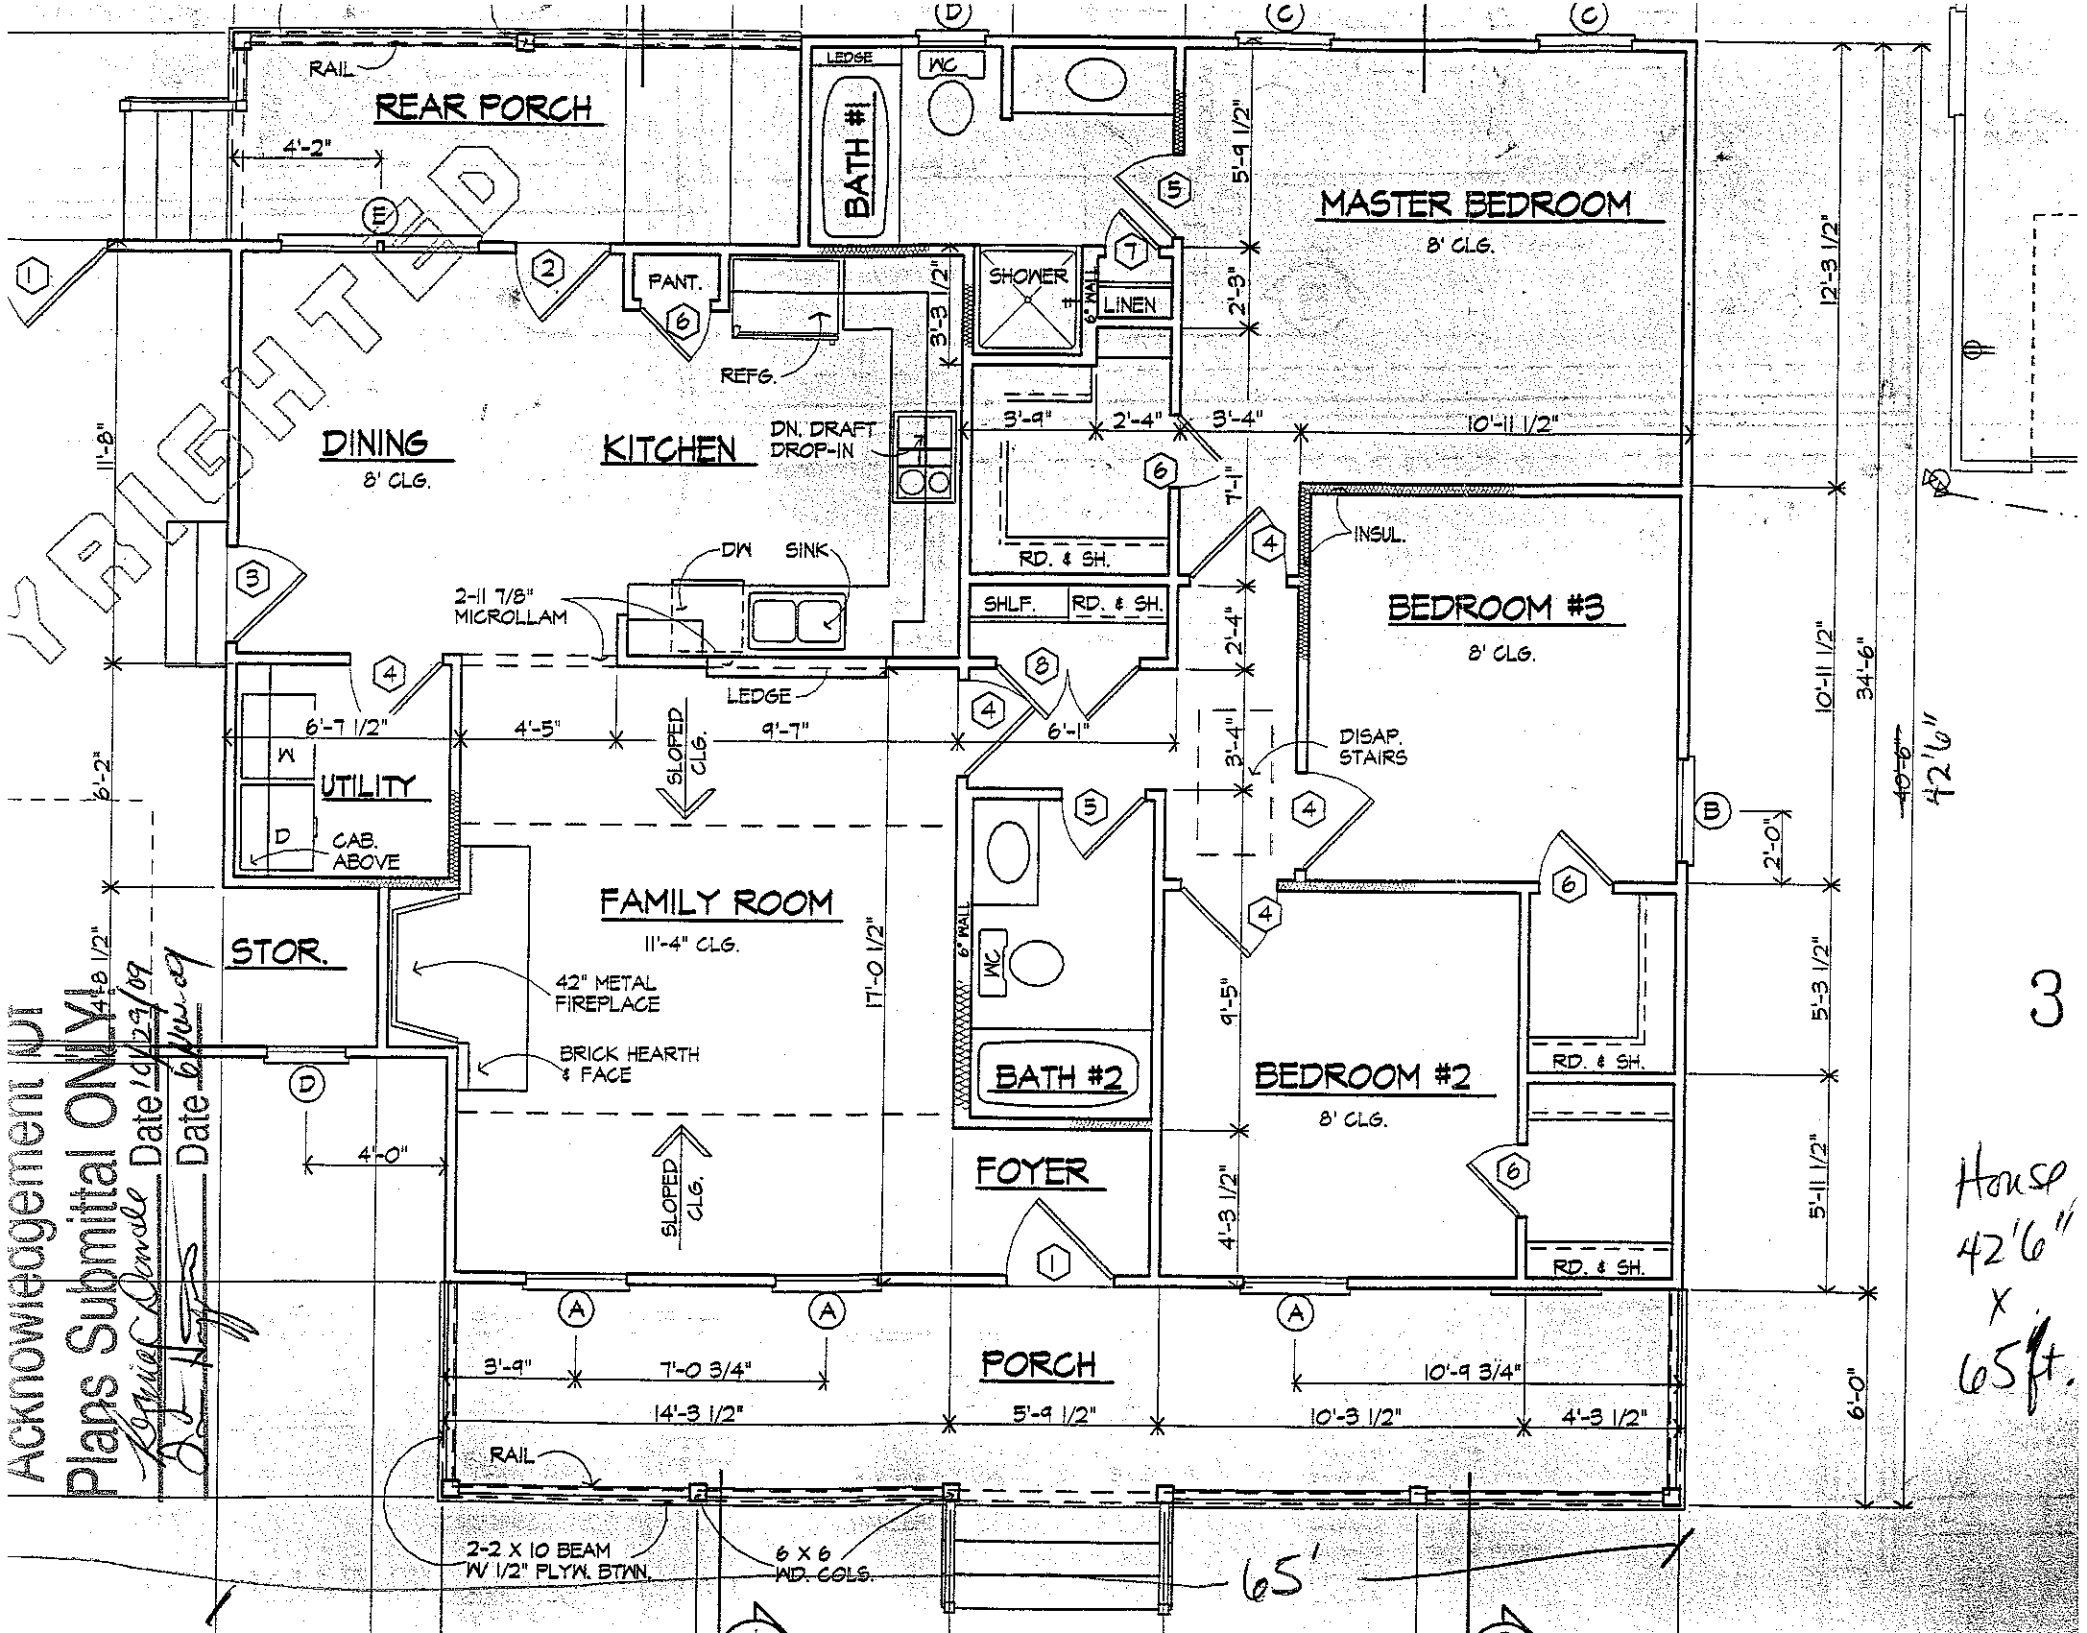


YRIGHTED

Acknowledgement Of
Plans Submittal ONLY
Date 12/23/09
Date 6 Jan 09

3

House
42'6"
X
65ft.