
PRESSURE MANIFOLD DESIGN

RIDGECREST III #72

ATTACHMENT TO P.D.# 86542

TAX MAP # 4738 00 3365 (PT)

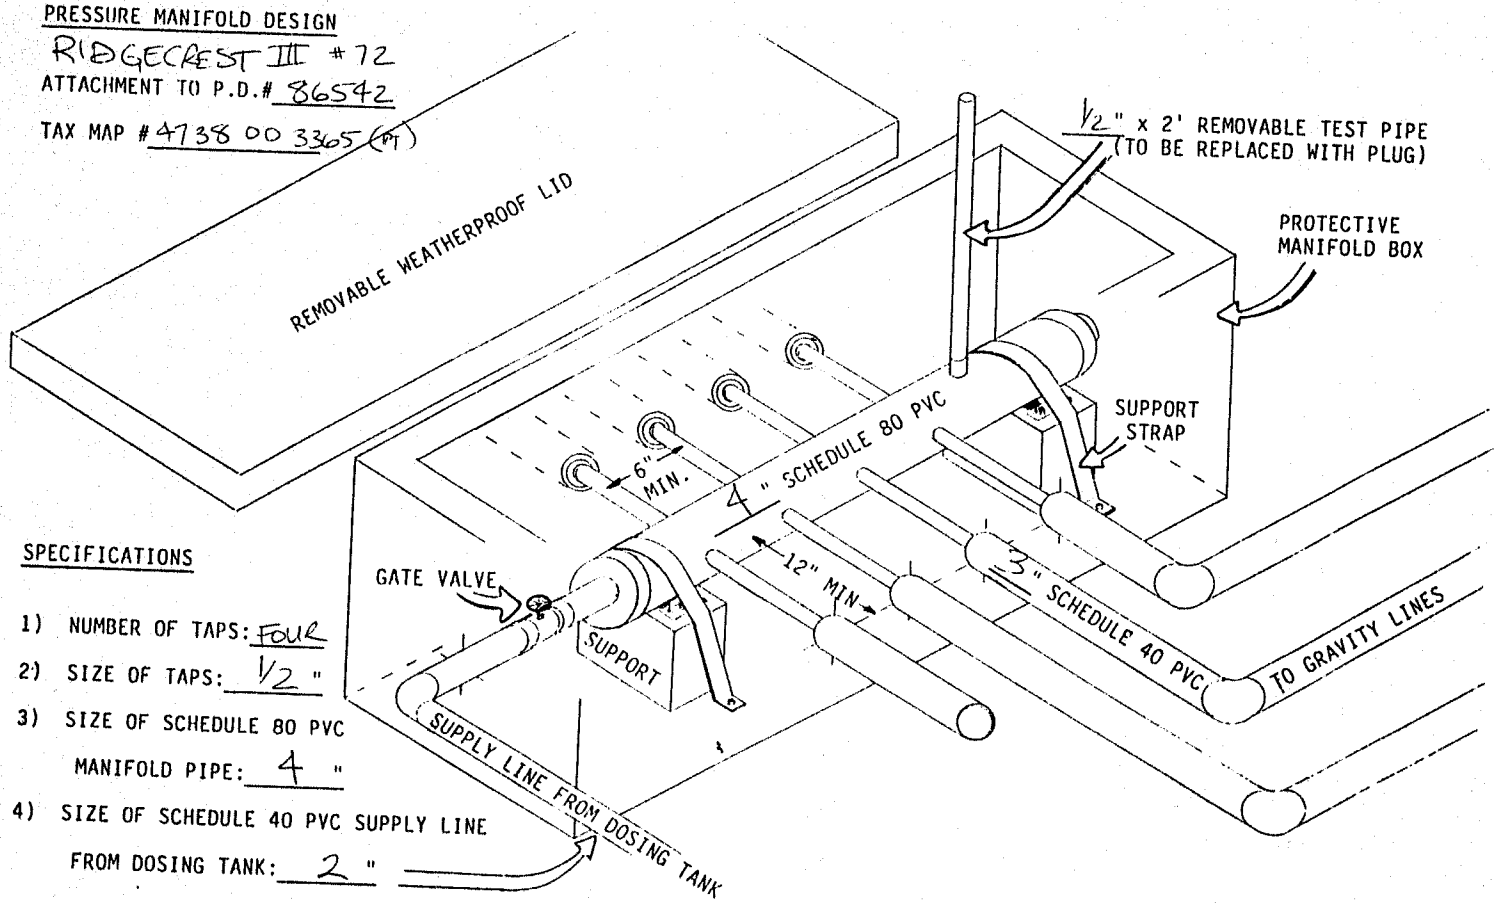

SPECIFICATIONS

1) NUMBER OF TAPS: Four
2) SIZE OF TAPS: 1/2 "
3) SIZE OF SCHEDULE 80 PVC MANIFOLD PIPE: 4 "
4) SIZE OF SCHEDULE 40 PVC SUPPLY LINE FROM DOSING TANK: 2 "