
PRESSURE MANIFOLD DESIGN

RIDGECREST III #74

ATTACHMENT TO P.D.# 086901

TAX MAP #4738 00 3365 (PT.)

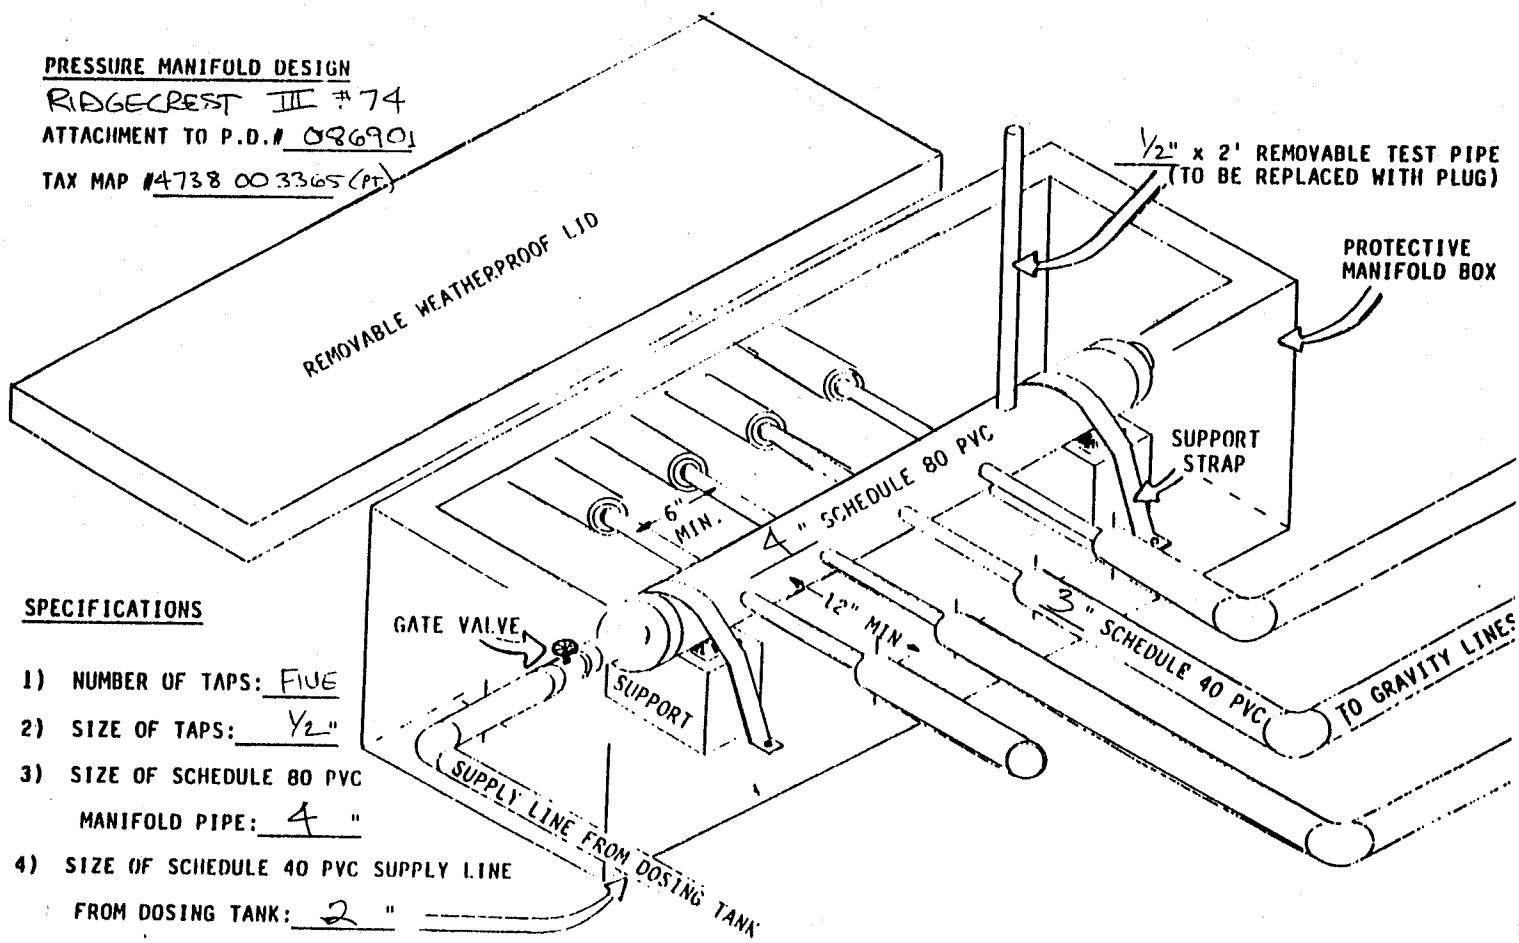

SPECIFICATIONS

1) NUMBER OF TAPS: FIVE
2) SIZE OF TAPS: 1/2"
3) SIZE OF SCHEDULE 80 PVC MANIFOLD PIPE: 4 "
4) SIZE OF SCHEDULE 40 PVC SUPPLY LINE FROM DOSING TANK: 2 "