
PRESSURE MANIFOLD DESIGN

RIDGECREST II #122

ATTACHMENT TO P.D.# 079477

TAX MAP # 4738015286

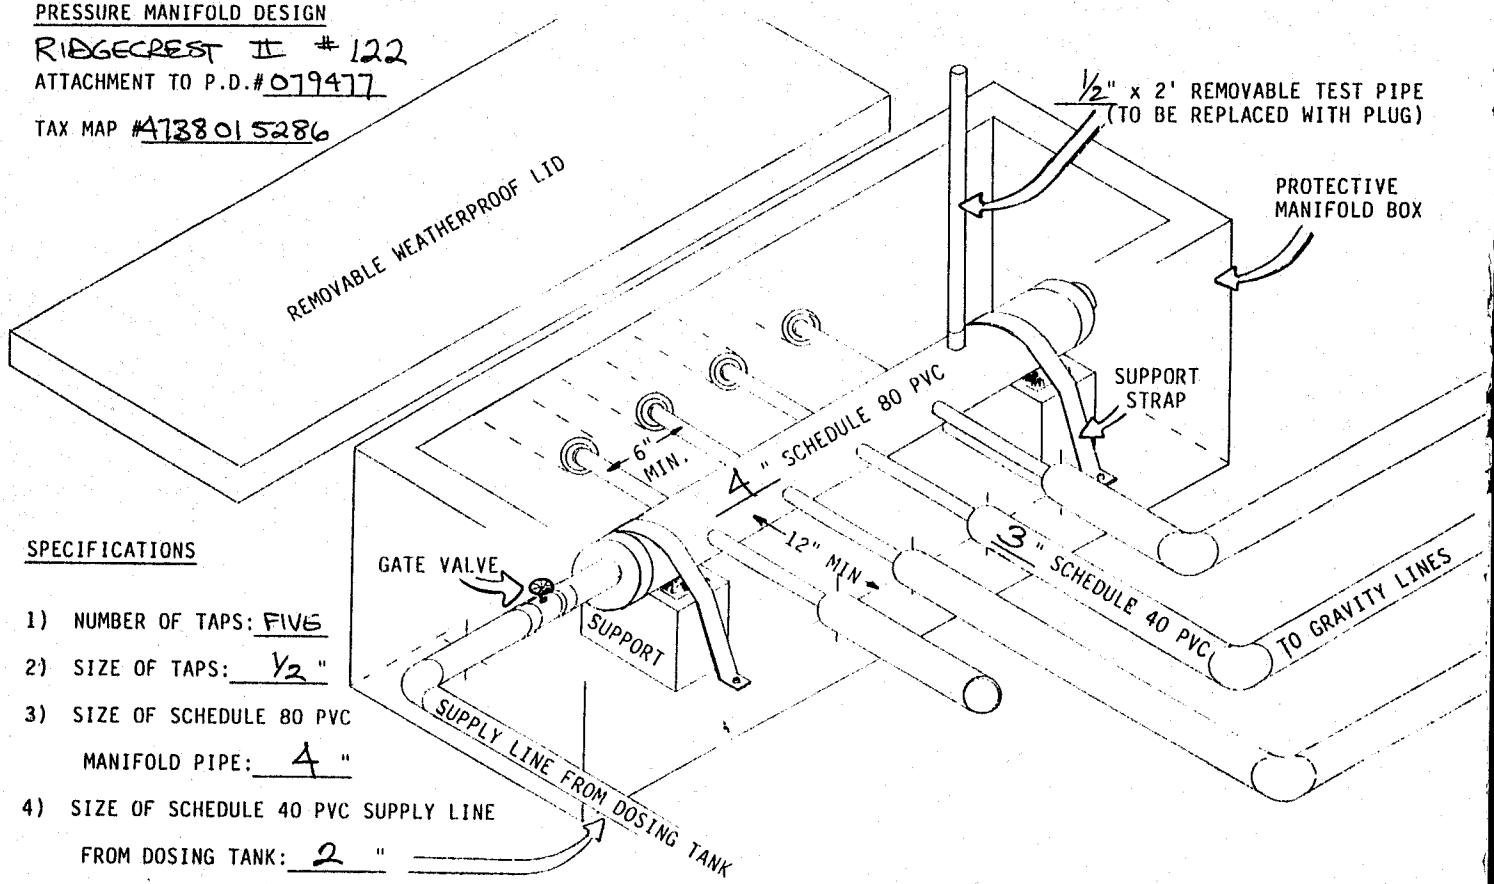

SPECIFICATIONS

1) NUMBER OF TAPS: FIVE
2) SIZE OF TAPS: 1/2 "
3) SIZE OF SCHEDULE 80 PVC MANIFOLD PIPE: 4 "
4) SIZE OF SCHEDULE 40 PVC SUPPLY LINE FROM DOSING TANK: 2 "