
PRESSURE MANIFOLD DESIGN

HOPE BROTHERS
ATTACHMENT TO P.D.# 073706

TAX MAP # 4738-48-8596
RIVER RUN II, #24

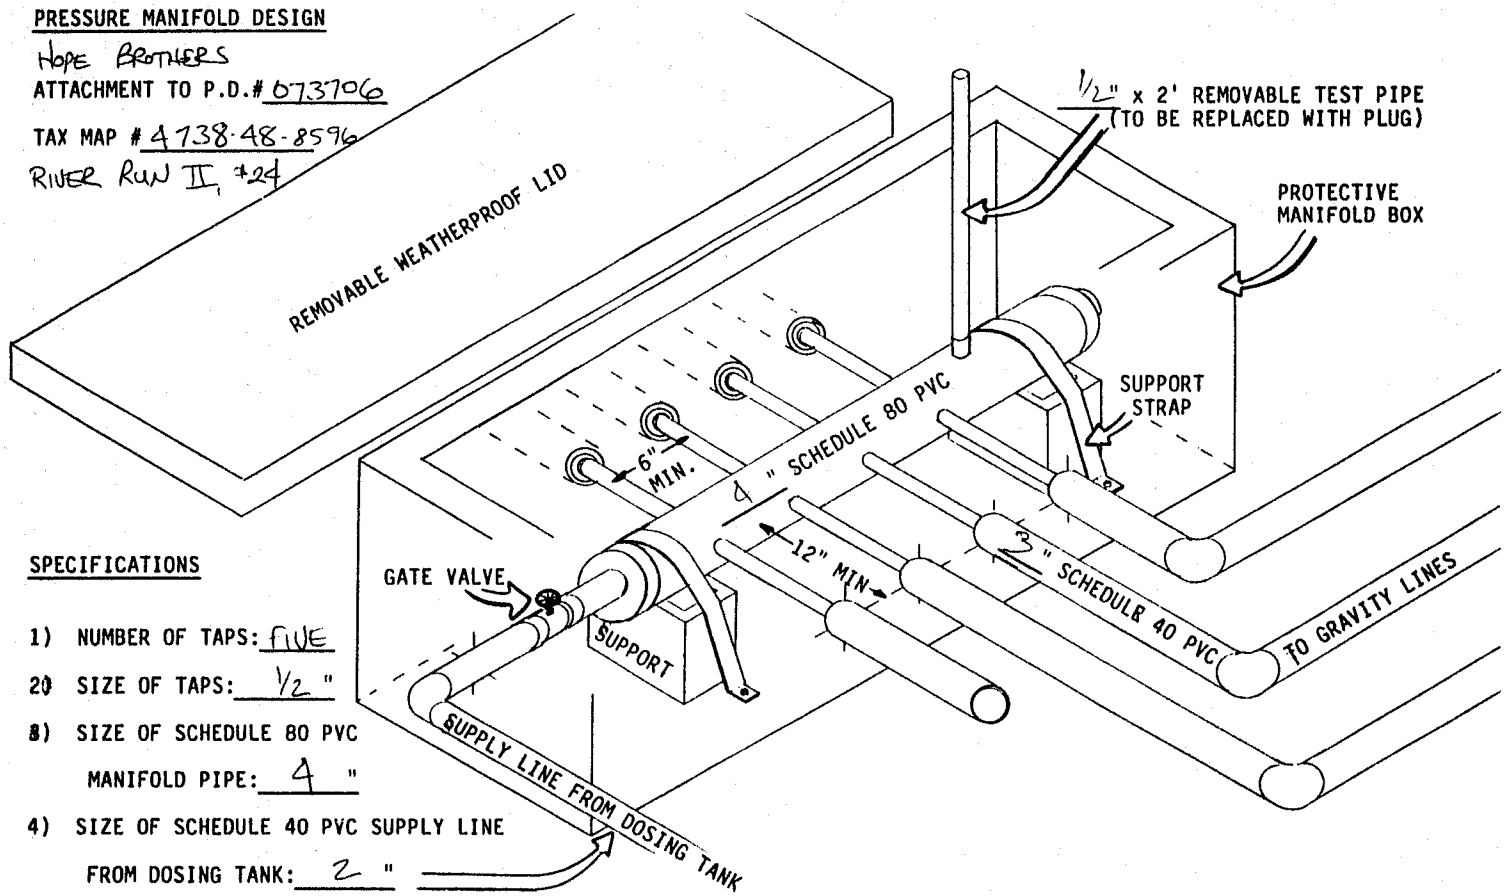

SPECIFICATIONS

1) NUMBER OF TAPS: FIVE
2) SIZE OF TAPS: 1/2 "
3) SIZE OF SCHEDULE 80 PVC MANIFOLD PIPE: 4 "
4) SIZE OF SCHEDULE 40 PVC SUPPLY LINE FROM DOSING TANK: 2 "